PLAN
SURVEYED — DATE
DRAWN — BY
ALIGNMENT CHECKED
R.O.W. CHECKED
NOTE BOOK — CADD FILE NAME
NO. ____

PROFILE
SURVEYED — DATE
DRAWN — BY
GRADES CHECKED
R.M. NOTED — STRUCTURE NO.&TYP.&NO.
NOTE BOOK

PATRICK H. RILEY

CHARLES E. WINTERTON

CHARLES E. WINTERTON

COMB. CONC. C&G TYPE M-4.24

CLASS SI CONCRETE (OUTLET)

RETAINING WALL "G"
STA 1032+10 - 1035+60

EXISTING R.O.W.

TEMPORARY EASEMENT

CLASS SI CONCRETE (INLET)

PROPOSED R.O.W.

CE-465

35'

CONST. LIMITS

MATCH LINE STA. 1028+50

MATCH LINE STA. 1042+50

12'
12'
12'

1030+00

IL RTE 2

1035+00

1040+00

CONST. LIMITS

PROPOSED R.O.W.

EXISTING R.O.W.

8' PCC SHOULDER

CHARLES E. WINTERTON

CHARLES E. WINTERTON

X - TREE REMOVAL

0 50' 100'

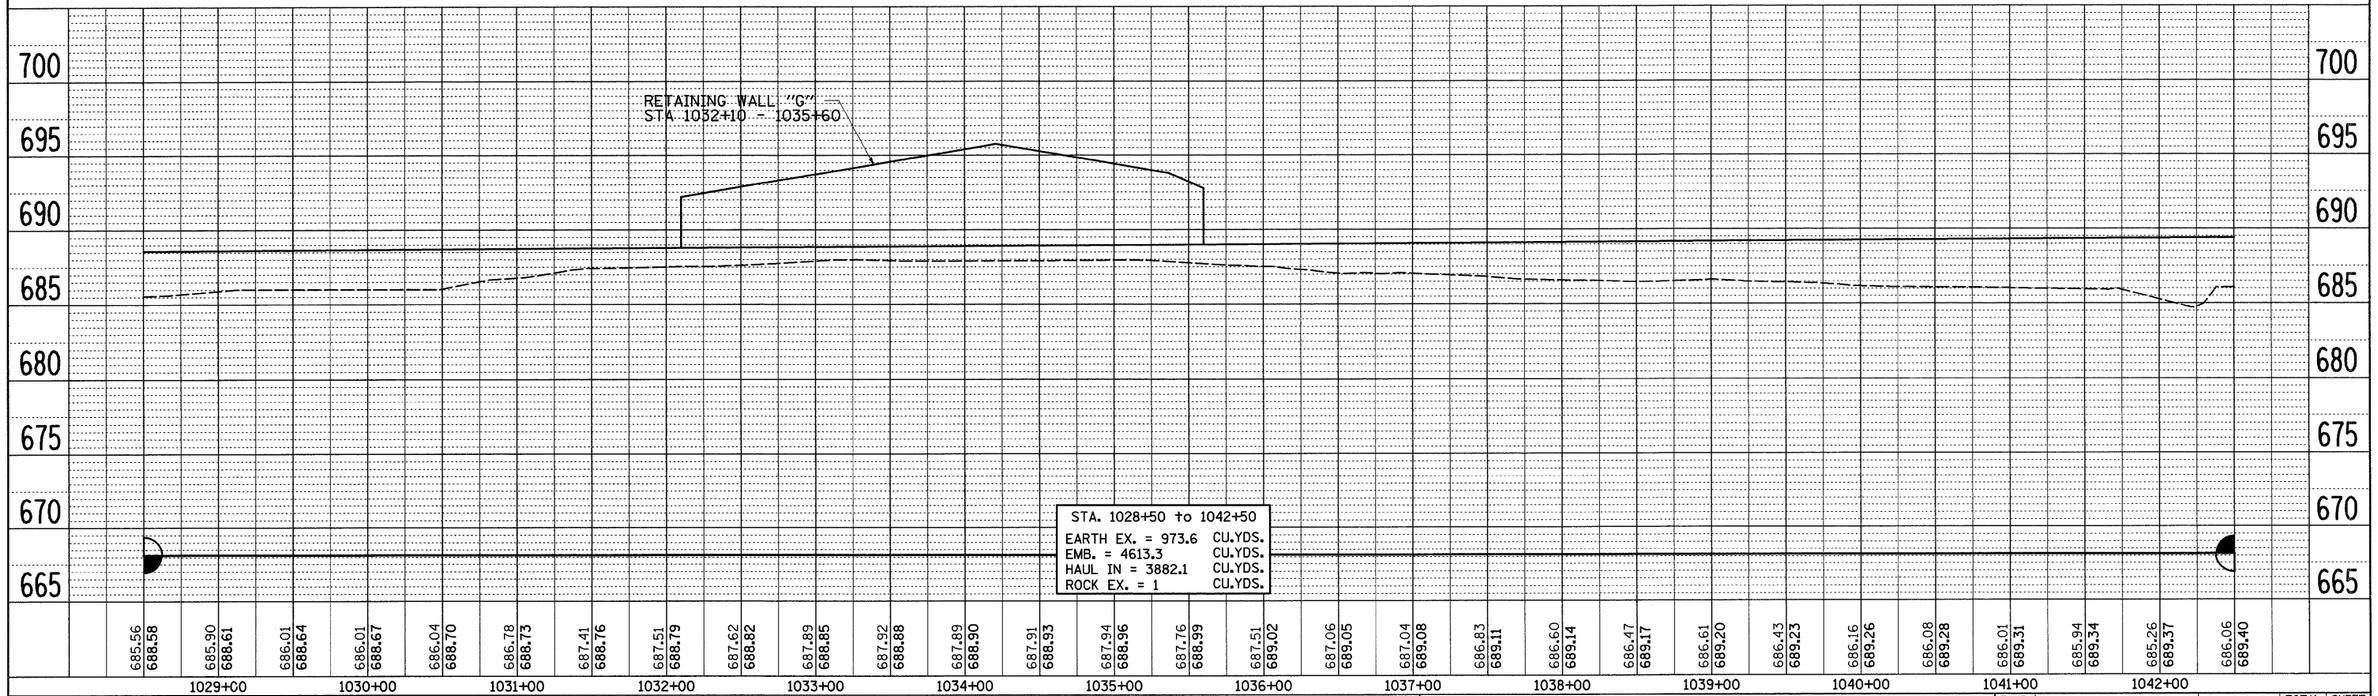

STA. 1028+50 to 1042+50

EARTH EX. = 973.6	CU.YDS.
EMB. = 4613.3	CU.YDS.
HAUL IN = 3882.1	CU.YDS.
ROCK EX. = 1	CU.YDS.

FILE NAME = c:\pw_work\PWIDOT\GRANTPM\dms31213\d0660...pln2.dgn	USER NAME = grantpm	DESIGNED -	REVISED -
		DRAWN -	REVISED -
	PLOT SCALE = 50.0000 ' / IN.	CHECKED -	REVISED -
	PLOT DATE = Tue Mar 30 11:40:40 2010	DATE -	REVISED -

STATE OF ILLINOIS
DEPARTMENT OF TRANSPORTATION

IL 2

SCALE: | SHEET NO. OF SHEETS | STA. | TO STA.

F.A.P. RTE.	SECTION	COUNTY	TOTAL SHEETS	SHEET NO.
742	37R-4	OGLE	867	114
		CONTRACT NO. 64E17		
FED. ROAD DIST. NO.	ILLINOIS	FED. AID PROJECT		