PATRICIA RD.

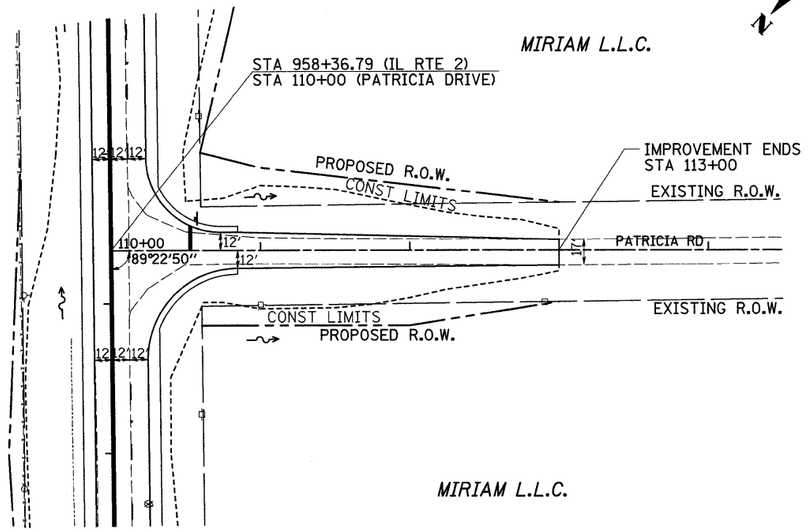

X - TREE REMOVAL

KATHRYN RD.

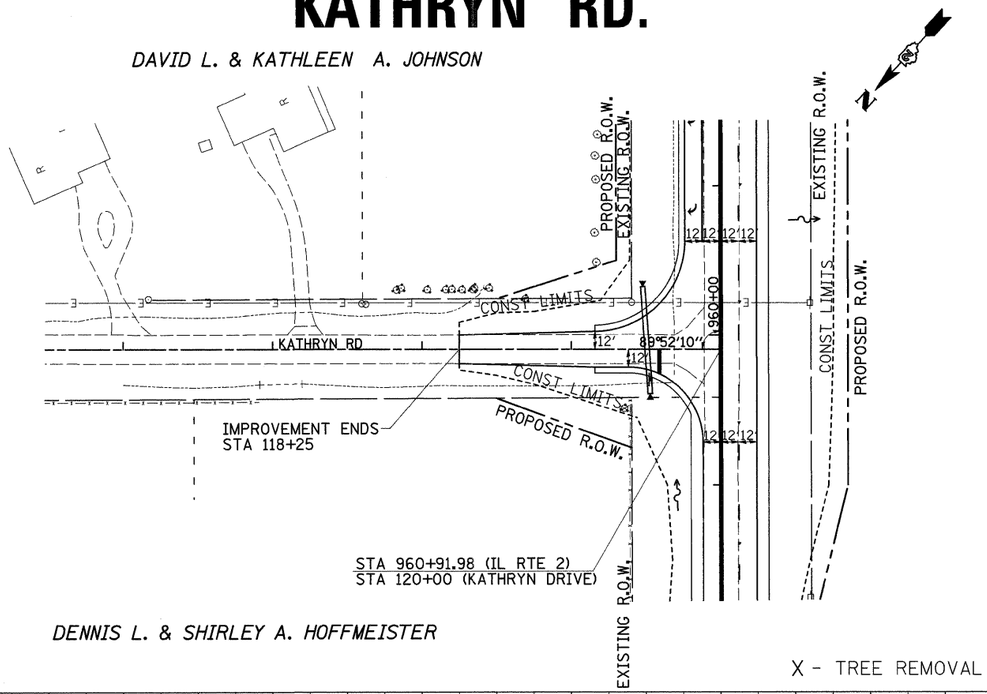

X - TREE REMOVAL

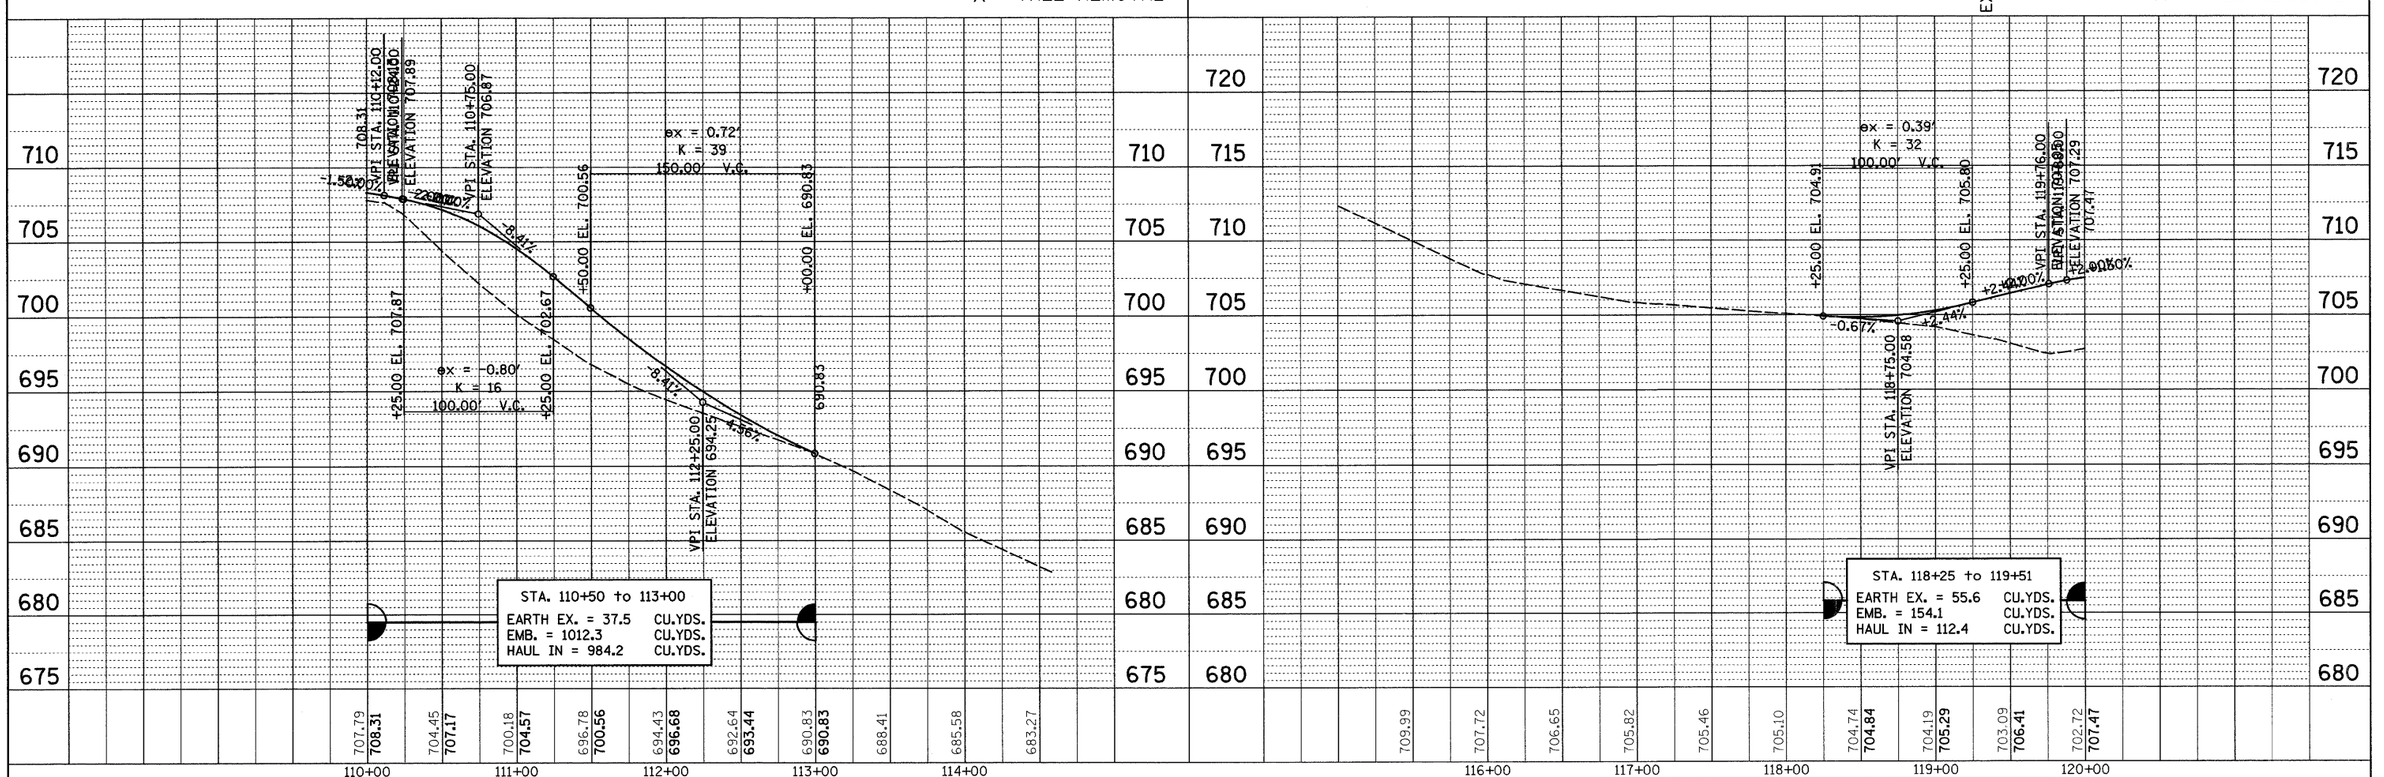

FILE NAME = c:\pw_work\PWIDOT\GRANTPM\dms31213\d0660&pln3.dgn	USER NAME = grantpm	DESIGNED -	REVISED -
		DRAWN -	REVISED -
	PLOT SCALE = 50.0000 ' / IN.	CHECKED -	REVISED -
	PLOT DATE = Tue Mar 30 11:37:01 2010	DATE -	REVISED -

STATE OF ILLINOIS
DEPARTMENT OF TRANSPORTATION

PATRICIA RD./KATHRYN RD.

SCALE: | SHEET NO. OF SHEETS | STA. TO STA.

F.A.P. RTE.	SECTION	COUNTY	TOTAL SHEETS	SHEET NO.
742	37R-4	OGLE	867	119
		CONTRACT NO. 64E17		
FED. ROAD DIST. NO.	ILLINOIS	FED. AID PROJECT		