EROSION CONTROL DETAILS

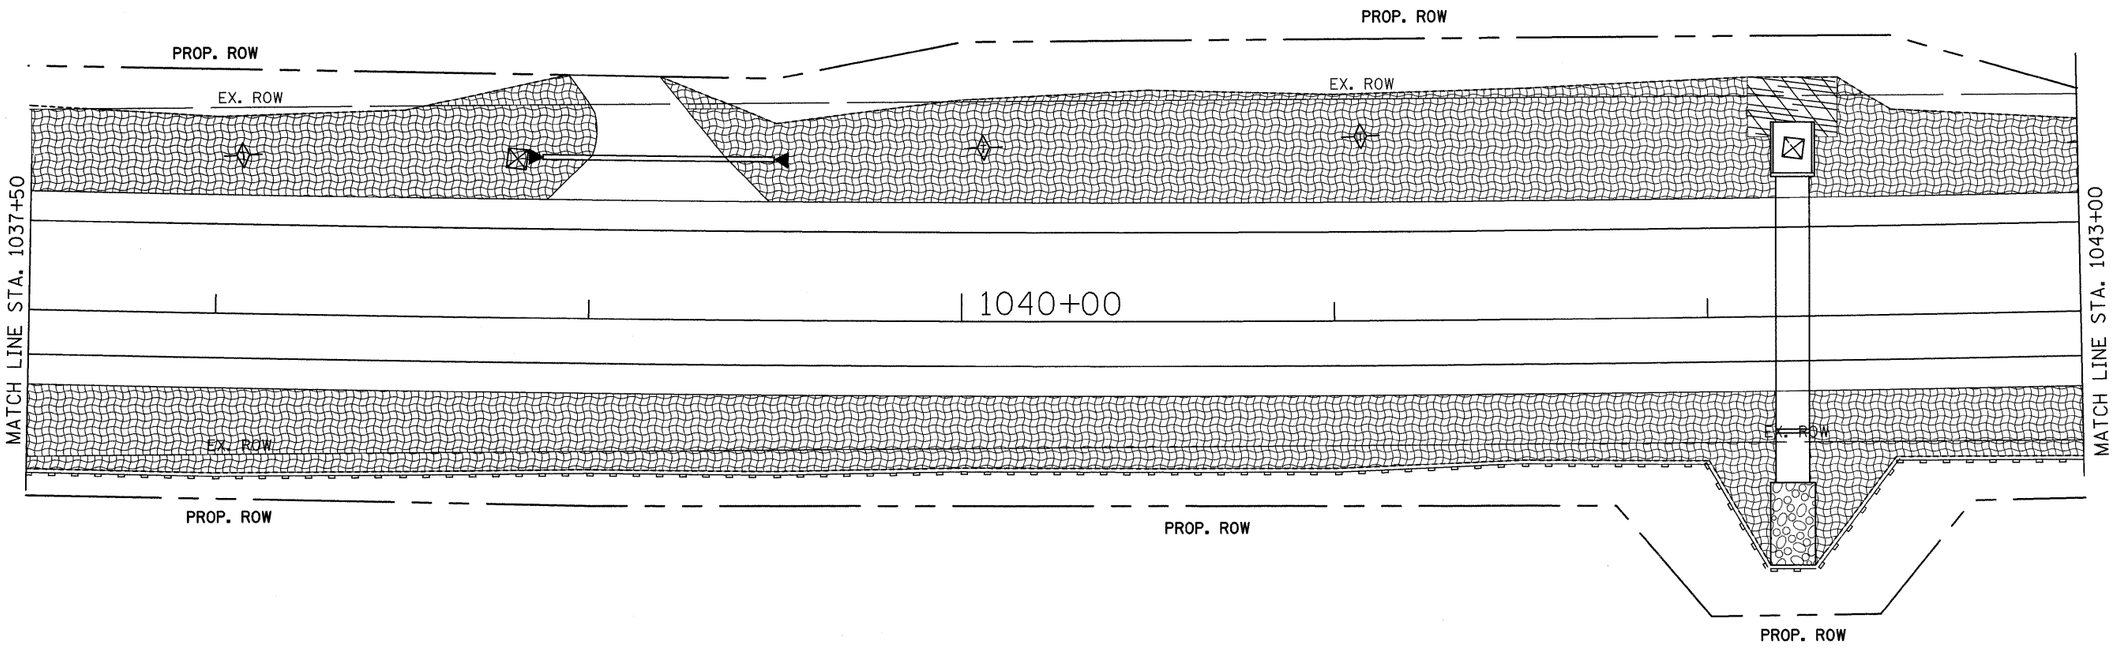

= SEEDING OR SOD
= TEMPORARY DITCH CHECKS
= EROSION CONTROL BLANKET
= PERIMETER EROSION BARRIER
= INLET PIPE PROTECTION
= RIP RAP
= TURF REINFORCEMENT MAT
= ARTICULATED BLOCK MAT

SEEDING DETAIL
(IN FRONT OF HOMES/OVERLOOK AREAS)

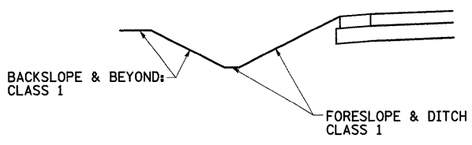

SEEDING DETAIL

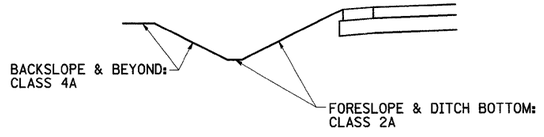

FILE NAME = c:\pw_work\PWIDOT\GRANTPM\dms31213\d0660 8eros.dgn	USER NAME = grantpm	DESIGNED -	REVISED -
		DRAWN -	REVISED -
	PLOT SCALE = 20.0000 ' / IN.	CHECKED -	REVISED -
	PLOT DATE = Tue Mar 30 10:50:44 2010	DATE -	REVISED -

STATE OF ILLINOIS
DEPARTMENT OF TRANSPORTATION

EROSION CONTROL DETAILS

SCALE: | SHEET NO. OF SHEETS | STA. | TO STA.

F.A.P RTE.	SECTION	COUNTY	TOTAL SHEETS	SHEET NO.
742	37R-4	OGLE	867	315
		CONTRACT NO. 64E17		
FED. ROAD DIST. NO.	ILLINOIS	FED. AID PROJECT		