FINAL SURVEY	BY	DATE
SURVEYED		
PLOTTED		
NOTE BOOK	PLANIMETER	
NO.	AREAS	AREAS CHECKED

ORIGINAL SURVEY	BY	DATE
SURVEYED		
PLOTTED		
NOTE BOOK	PLANIMETER	
NO.	AREAS	AREAS CHECKED

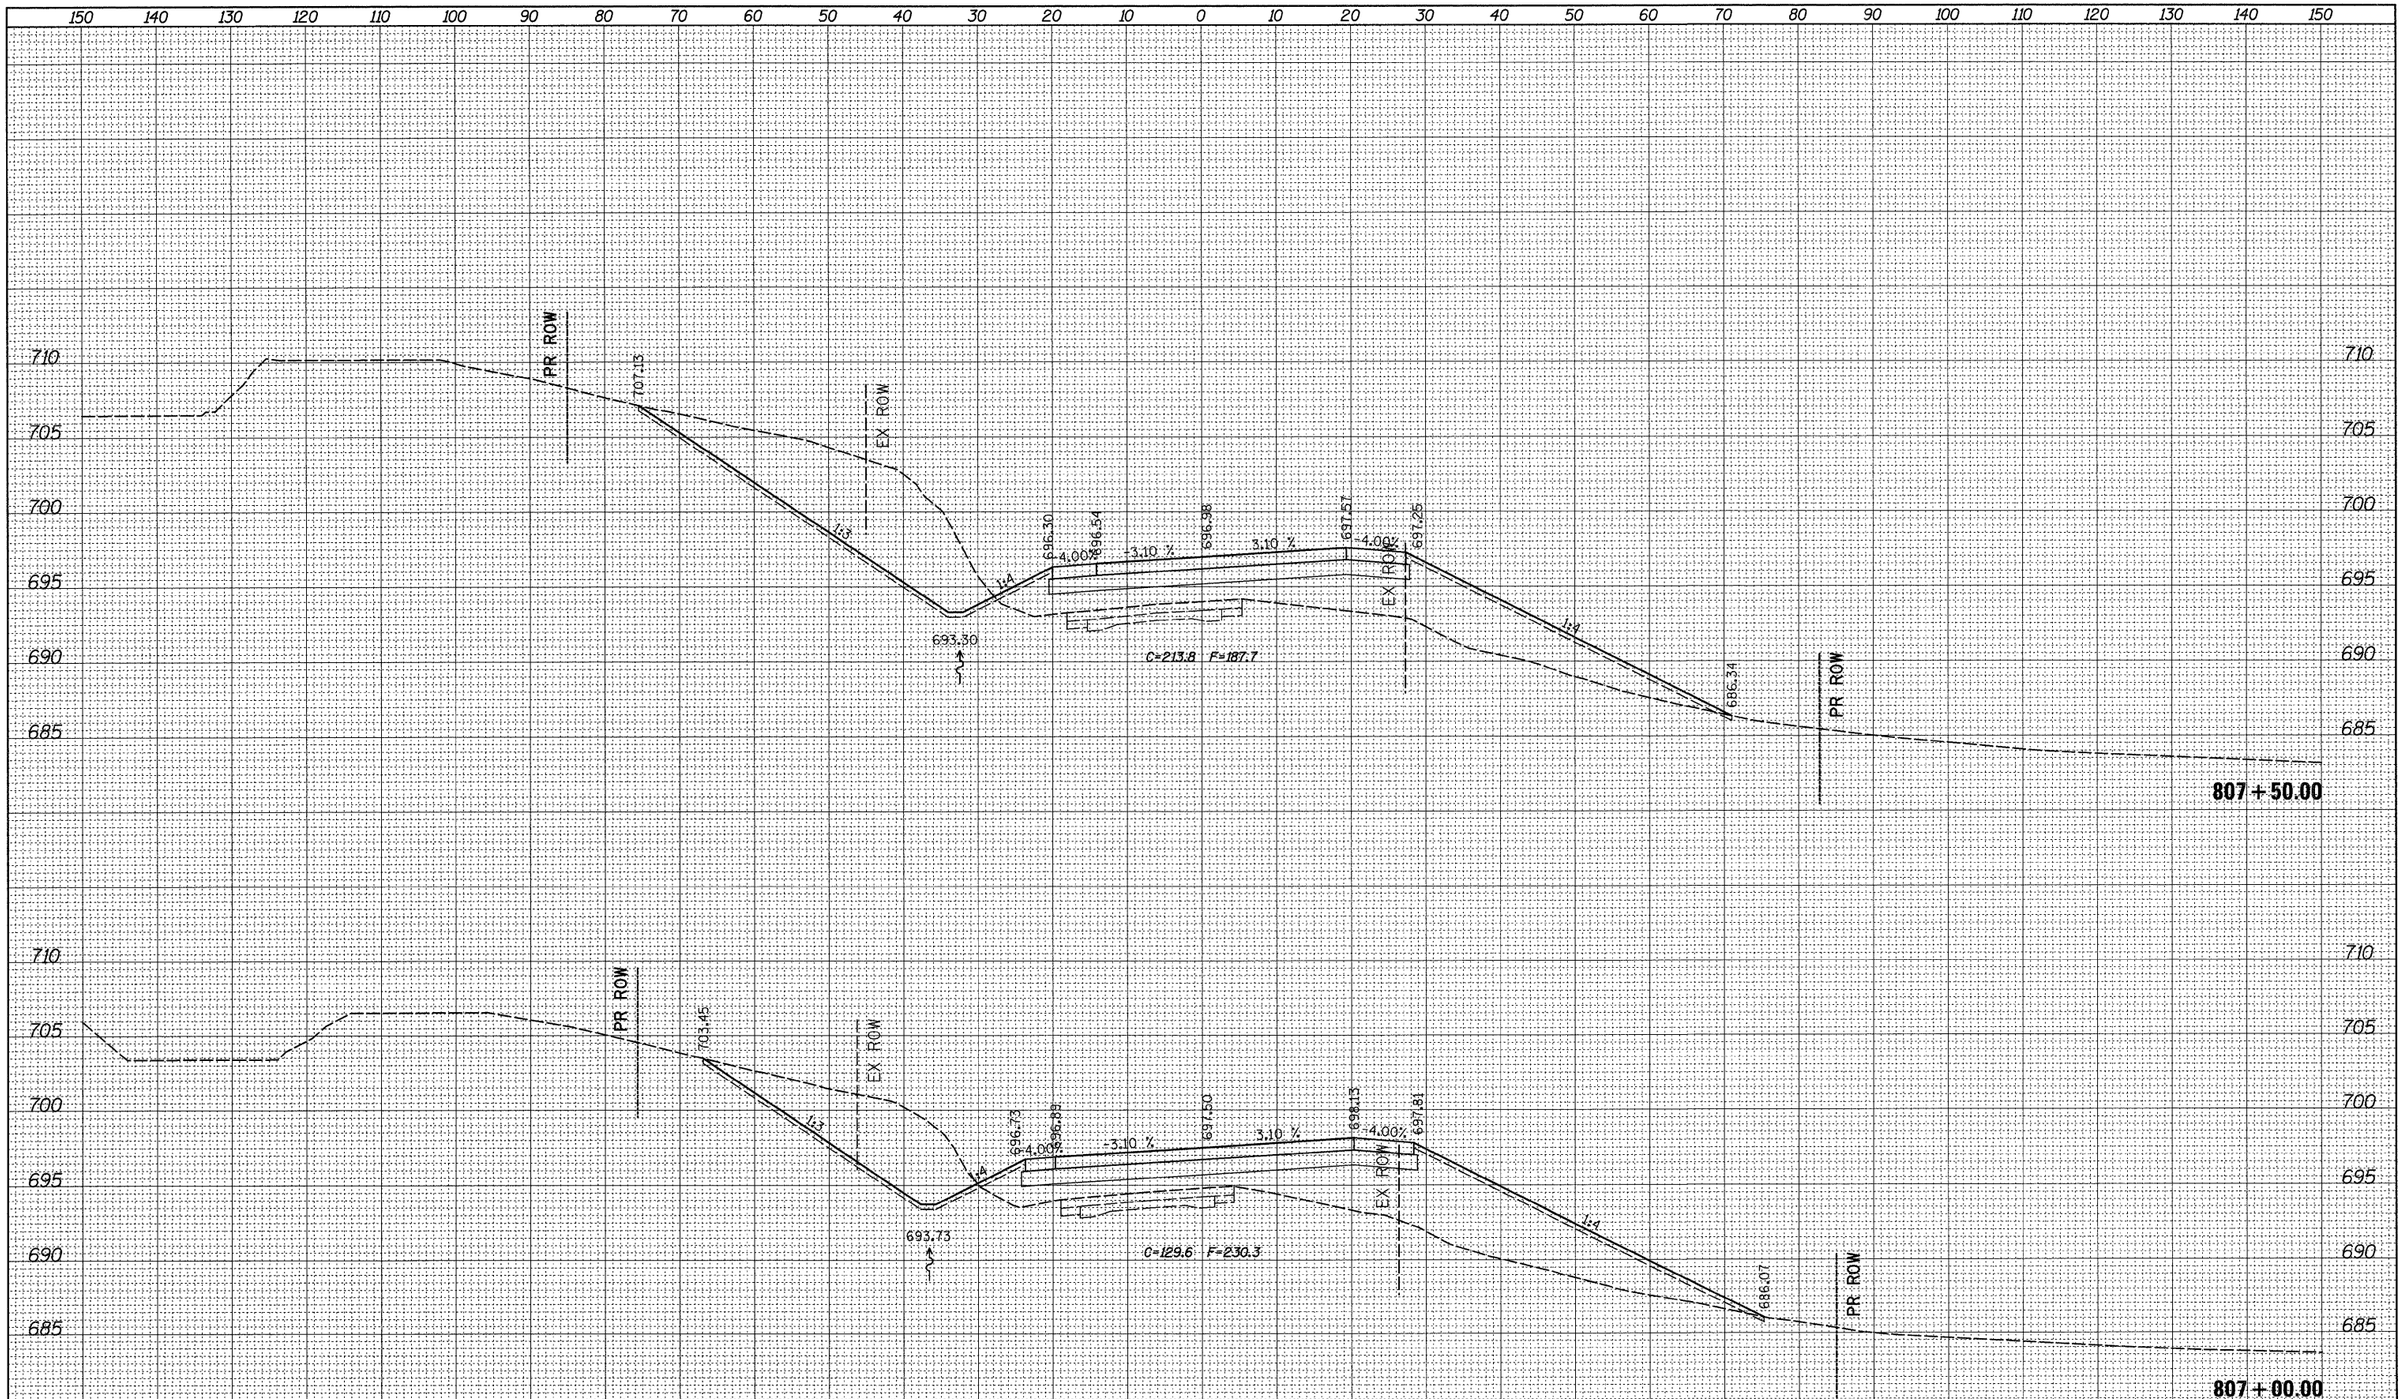

FILE NAME = c:\pw_work\PWIDOT\GRANTPM\dms31213\D2006608xmsht1.dgn	USER NAME = grantpm	DESIGNED -	REVISED -	STATE OF ILLINOIS DEPARTMENT OF TRANSPORTATION	IL ROUTE 2 CROSS-SECTIONS	F.A.P. RTE.	SECTION	COUNTY	TOTAL SHEETS	SHEET NO.
		DRAWN -	REVISED -			742	37R-4	OGLE	867	595
	PLOT SCALE = 10.0000 ' / IN.	CHECKED -	REVISED -					CONTRACT NO. 64E17		
	PLOT DATE = Tue Mar 30 14:04:14 2010	DATE -	REVISED -		SCALE: SHEET NO. OF SHEETS STA. 807+00.00 TO STA. 807+50.00			ILLINOIS FED. AID PROJECT		