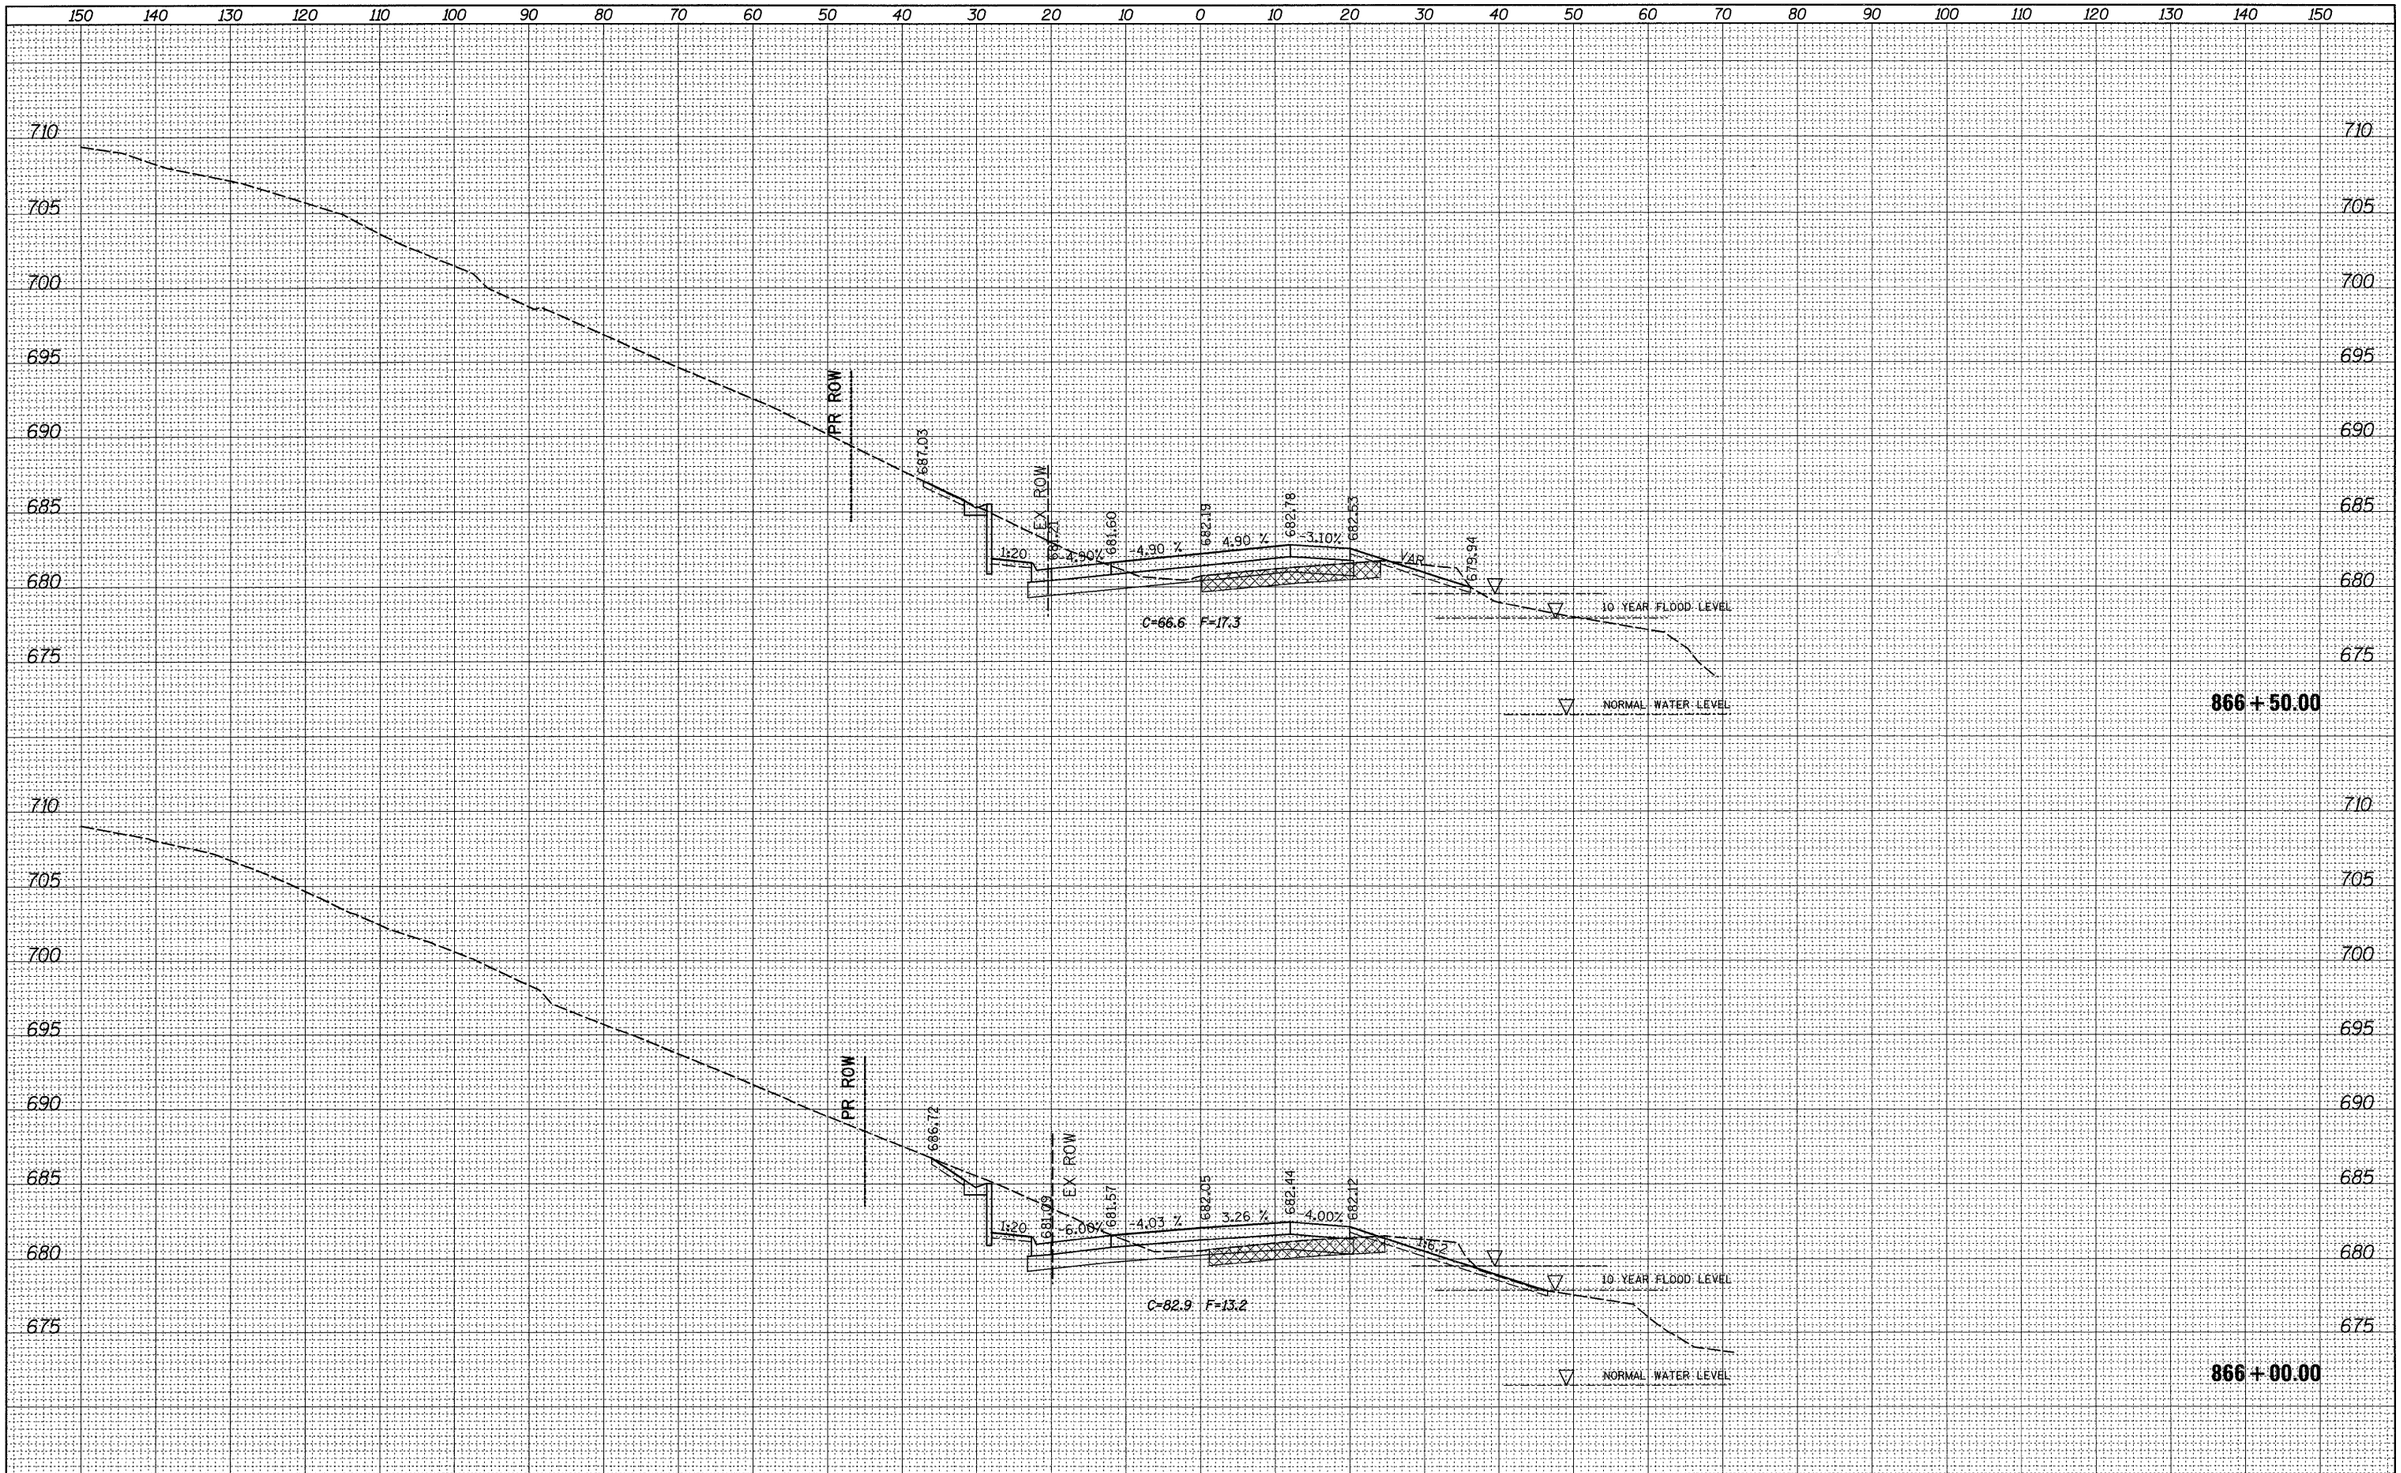

FINAL SURVEY		BY	DATE
	SURVEYED		
	PLOTTED		
NOTE BOOK	TYPING RATE		
	AREAS		
NO.	AREAS CHECKED		

ORIGINAL SURVEY		BY	DATE
	SURVEYED		
	PLOTTED		
NOTE BOOK	TYPING RATE		
	AREAS		
NO.	AREAS CHECKED		

FILE NAME = c:\pw_work\PWIDOT\GRANTPM\dms31213\D206608xmsht1.dgn	USER NAME = grantpm	DESIGNED -	REVISED -
		DRAWN -	REVISED -
	PLOT SCALE = 10.0000 ' / IN.	CHECKED -	REVISED -
	PLOT DATE = Tue Mar 30 14:04:38 2010	DATE -	REVISED -

STATE OF ILLINOIS
DEPARTMENT OF TRANSPORTATION

IL ROUTE 2
CROSS-SECTIONS

SCALE: | SHEET NO. OF SHEETS | STA. 866+00.00 TO STA. 866+50.00

F.A.P. RTE.	SECTION	COUNTY	TOTAL SHEETS	SHEET NO.
742	37R-4	OGLE	867	641

CONTRACT NO. 64E17

ILLINOIS FED. AID PROJECT