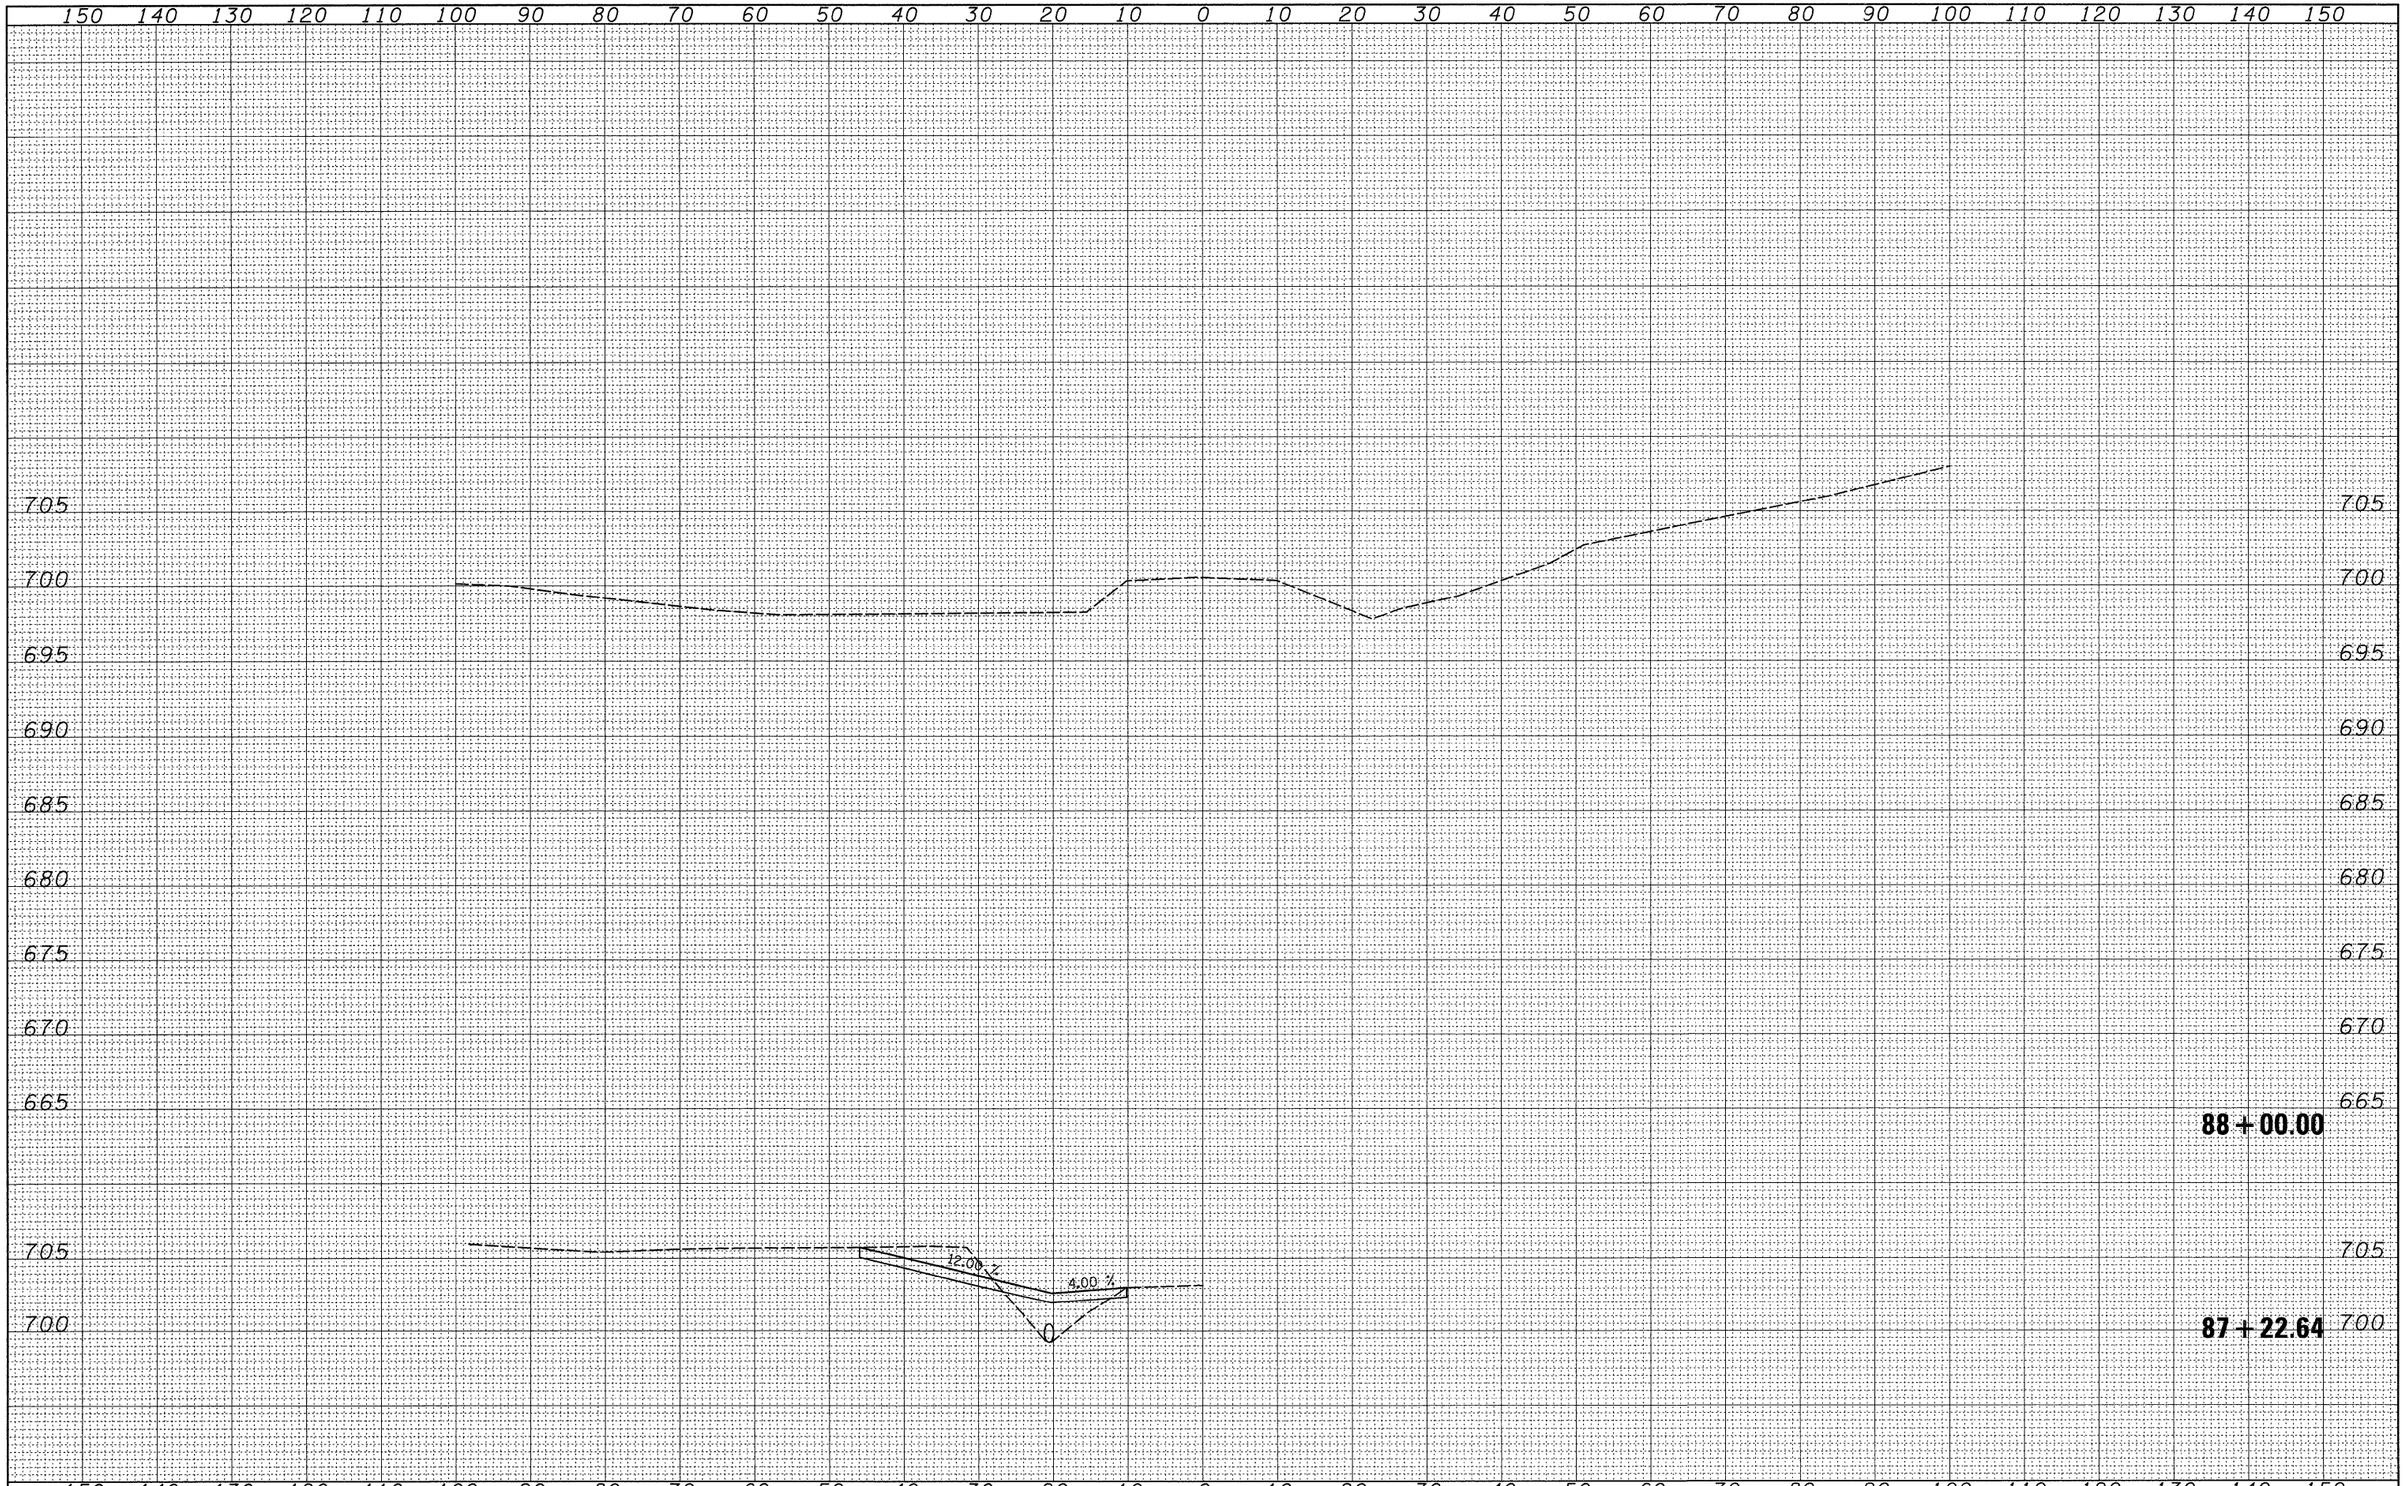

FINAL SURVEY	BY	DATE
SURVEYED		
PLOTTED		
TEMPLATE		
AREAS		
AREAS CHECKED		
NOTE BOOK NO.		

ORIGINAL SURVEY	BY	DATE
SURVEYED		
PLOTTED		
TEMPLATE		
AREAS		
AREAS CHECKED		
NOTE BOOK NO.		

FILE NAME = c:\pw_work\pwidot\grantpm\dms31213\d06608xmsht3.dgn

USER NAME = grantpm
PLOT SCALE = 10.0000 ' / IN.
PLOT DATE = Wed Mar 31 07:46:39 2010

DESIGNED -
DRAWN -
CHECKED -
DATE -

REVISED -
REVISED -
REVISED -
REVISED -

STATE OF ILLINOIS
DEPARTMENT OF TRANSPORTATION

TOWN HALL RD.

SCALE: | SHEET NO. OF SHEETS | STA. 87+22.64 TO STA. 88+00.00

F.A.P. RTE.	SECTION	COUNTY	TOTAL SHEETS	SHEET NO.
742	37R-4	OGLE	867	843

CONTRACT NO. 64E17

ILLINOIS FED. AID PROJECT