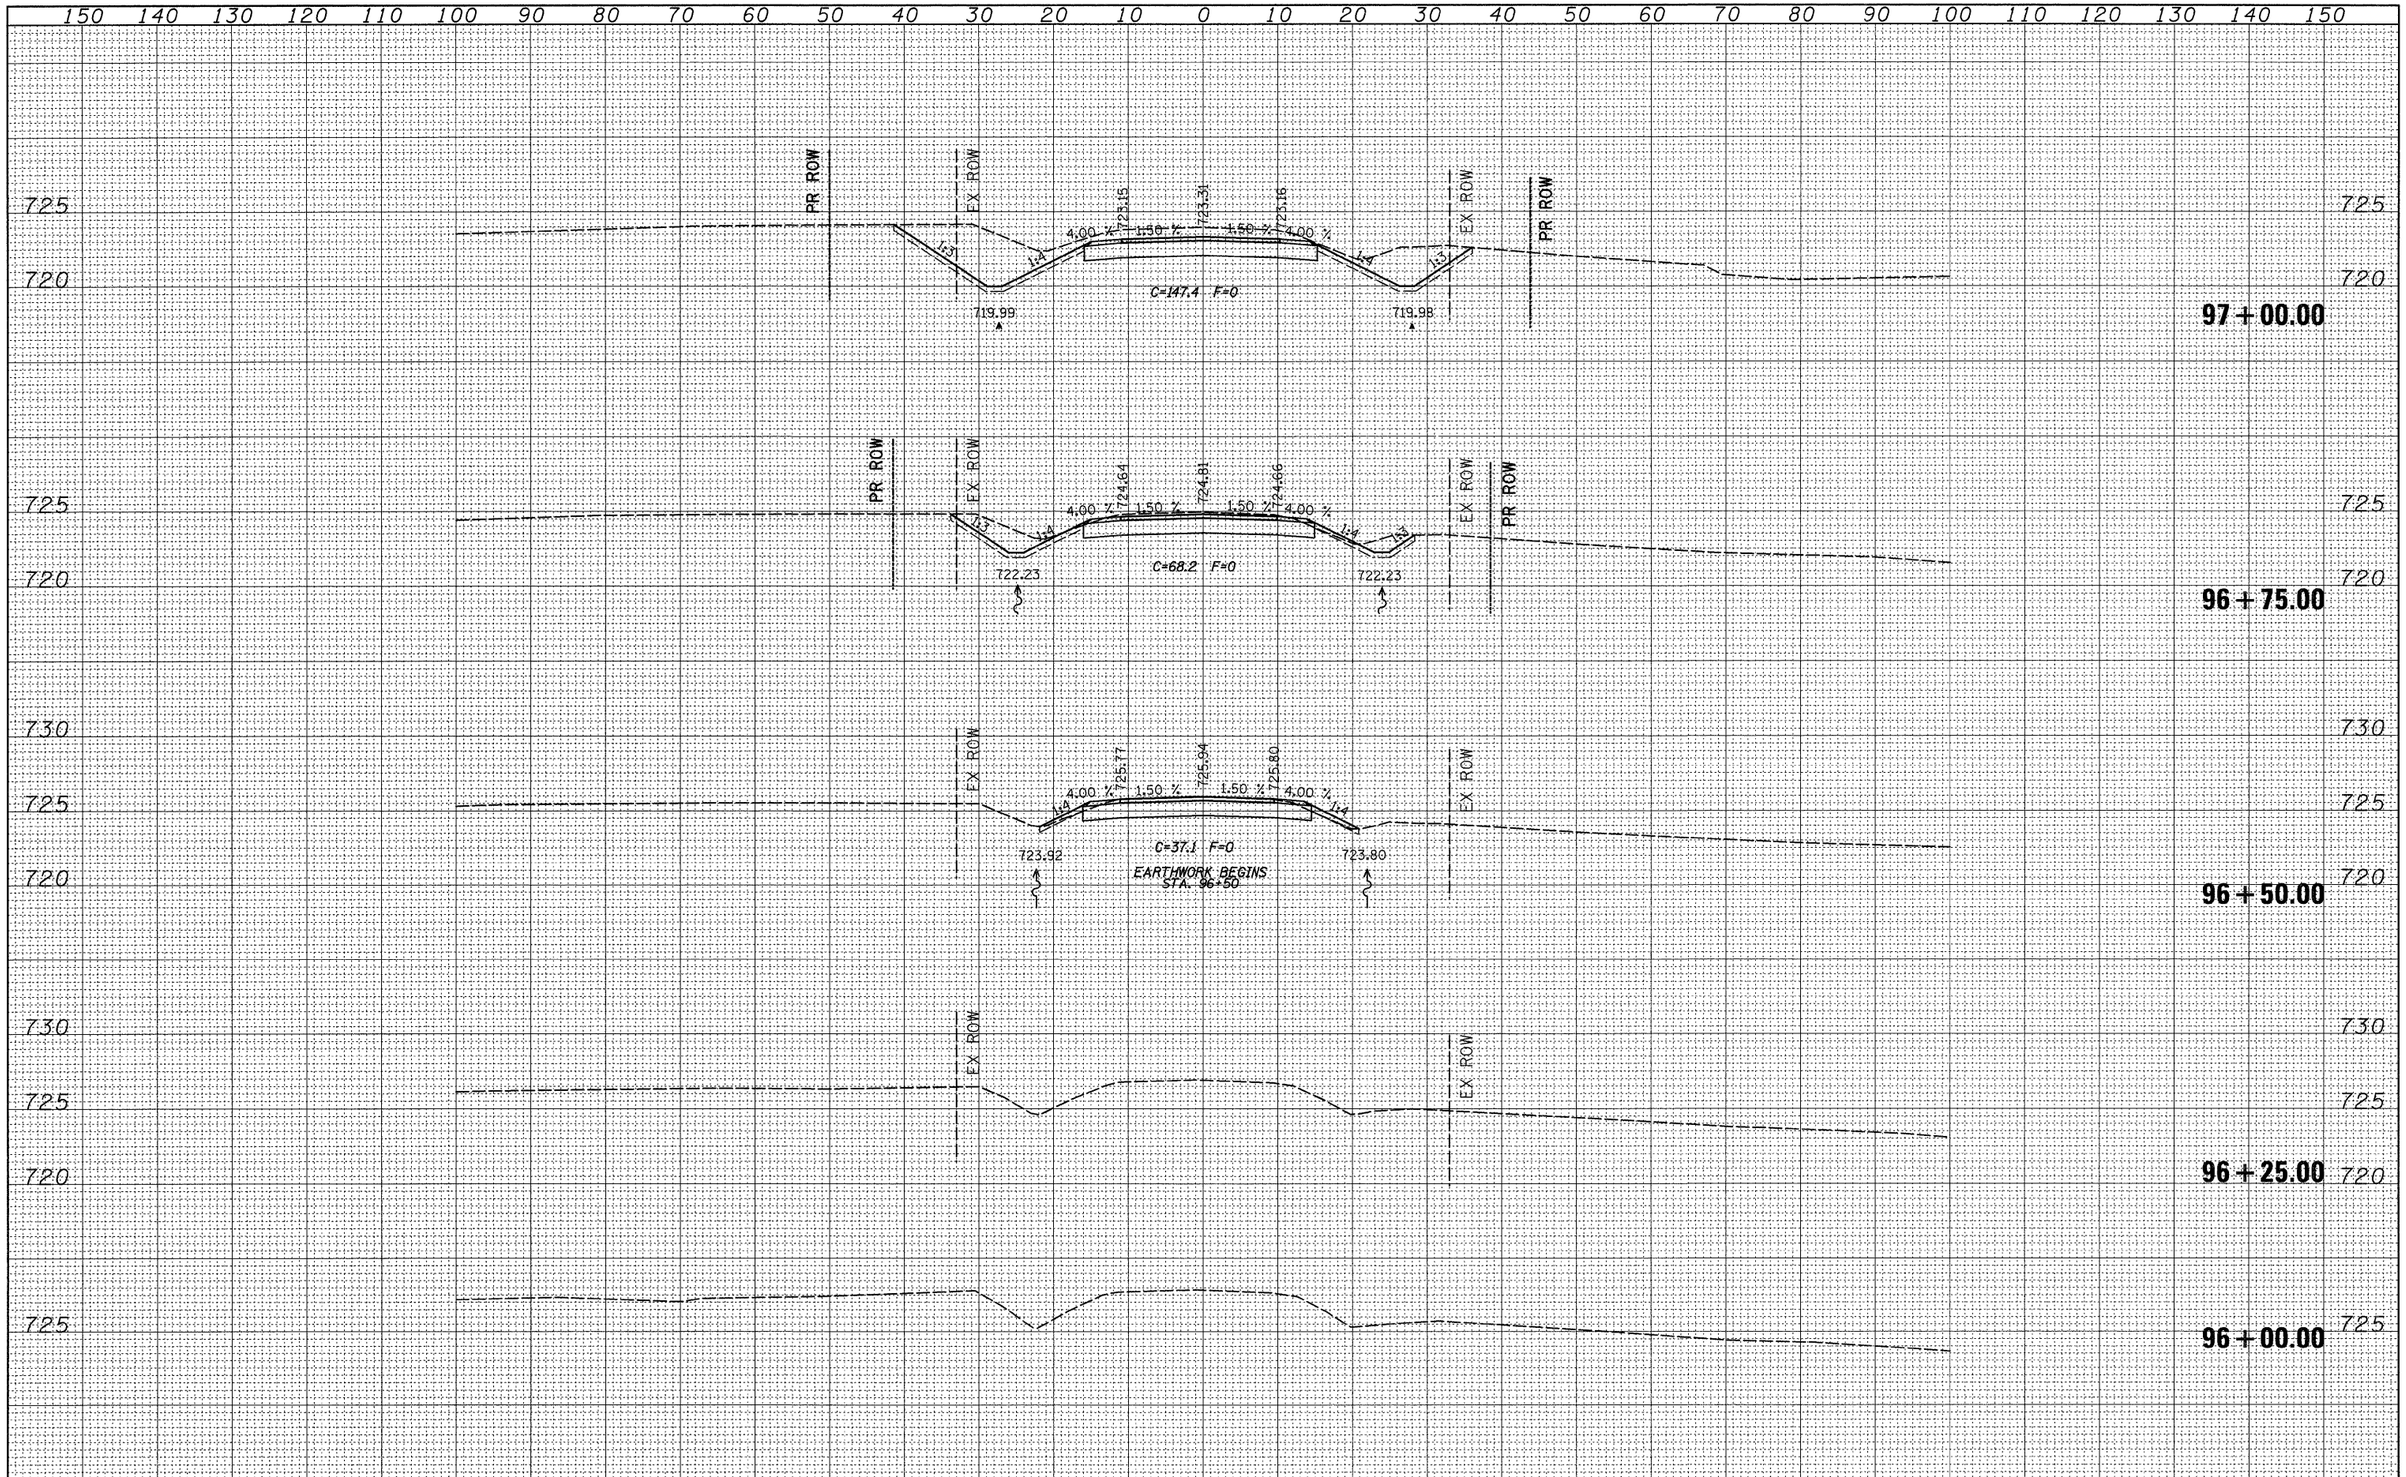

FILE NAME = c:\pw_work\pwidot\grantpm\dms31213\d06608xmsht3.dgn	USER NAME = grantpm	DESIGNED -	REVISED -	STATE OF ILLINOIS DEPARTMENT OF TRANSPORTATION	CAMLING RD.	F.A.P. RTE.	SECTION	COUNTY	TOTAL SHEETS	SHEET NO.
		DRAWN -	REVISED -			742	37R-4	OGLE	867	847
	PLOT SCALE = 10.0000 ' / IN.	CHECKED -	REVISED -					CONTRACT NO. 64E17		
	PLOT DATE = Wed Mar 31 07:46:44 2010	DATE -	REVISED -		SCALE: SHEET NO. OF SHEETS STA. 96+00.00 TO STA. 97+00.00			ILLINOIS FED. AID PROJECT		

FINAL SURVEY — NOTE BOOK NO. — SURVEYED — PLOTTED — TEMPLATE — AREAS — AREAS CHECKED — BY — DATE

ORIGINAL SURVEY — NOTE BOOK NO. — SURVEYED — PLOTTED — TEMPLATE — AREAS — AREAS CHECKED — BY — DATE