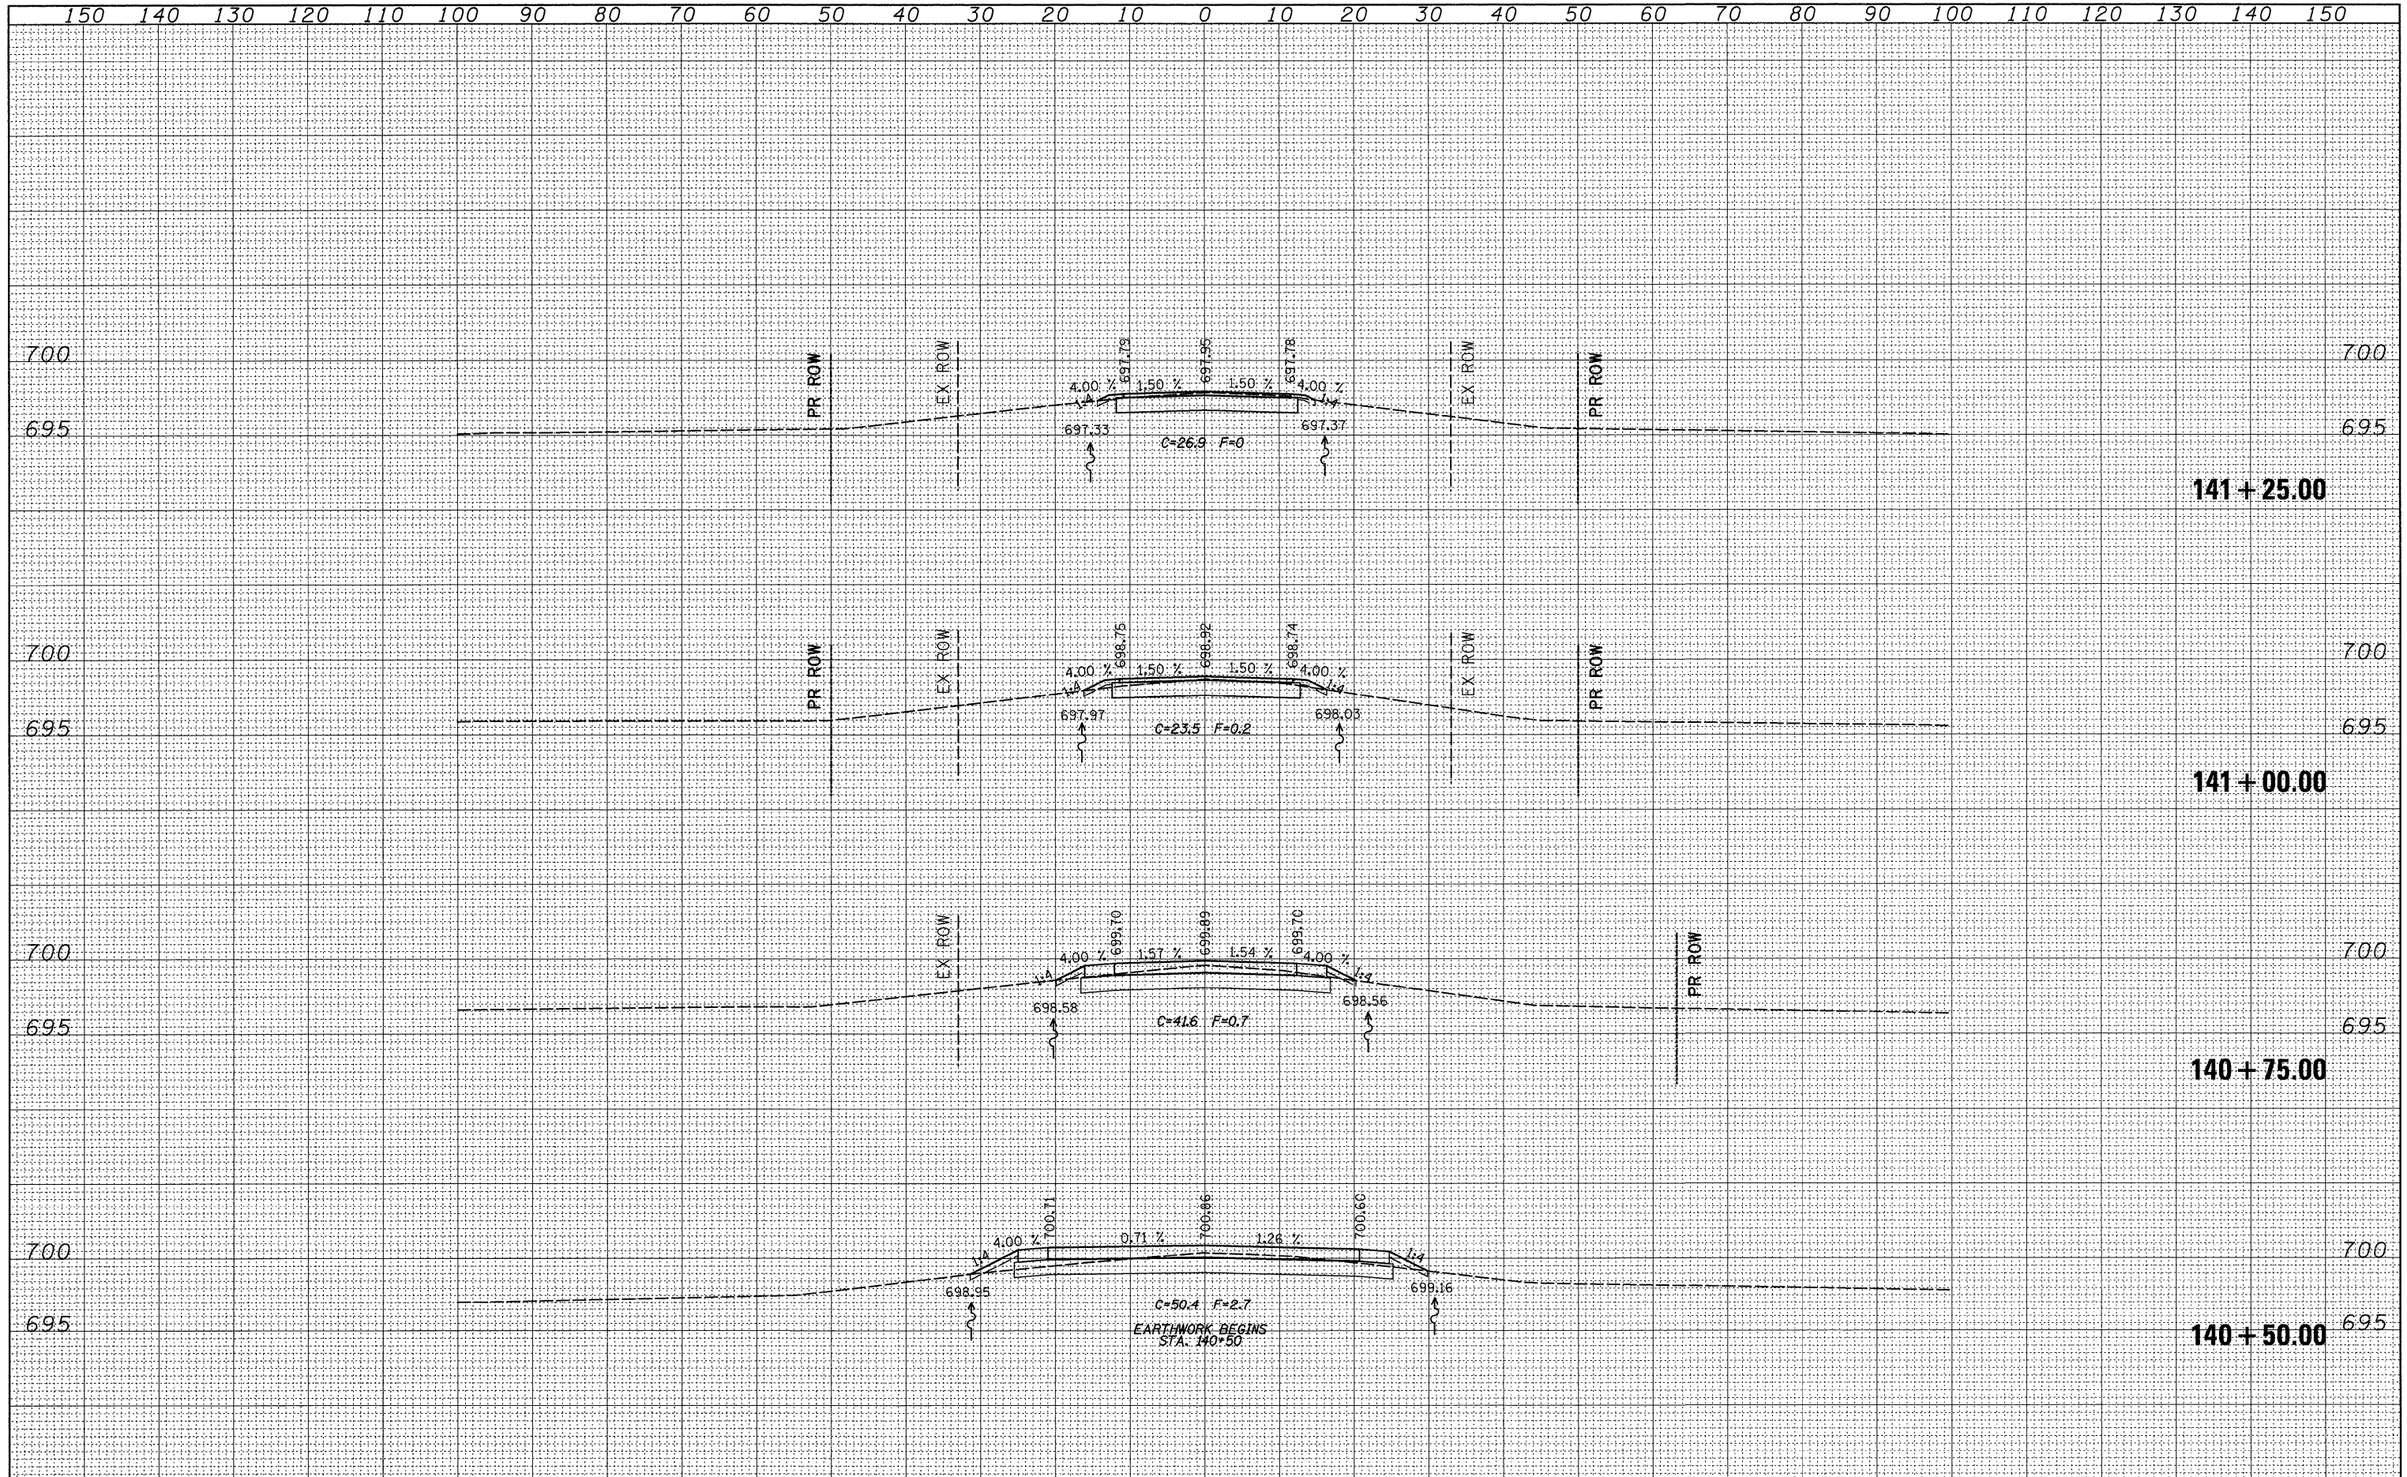

FINAL SURVEY

	BY	DATE
SURVEYED		
PLOTTED		
TEMPLATE		
NOTE BOOK		
AREAS		
NO.	AREAS CHECKED	

ORIGINAL SURVEY

	BY	DATE
SURVEYED		
PLOTTED		
TEMPLATE		
NOTE BOOK		
AREAS		
NO.	AREAS CHECKED	

FILE NAME = c:\pw_work\pwidot\grantpm\dms31213\d0660Bxmsht3.dgn	USER NAME = grantpm	DESIGNED -	REVISED -
		DRAWN -	REVISED -
	PLOT SCALE = 1.0000 ' / IN.	CHECKED -	REVISED -
	PLOT DATE = Wed Mar 31 07:46:58 2010	DATE -	REVISED -

STATE OF ILLINOIS
DEPARTMENT OF TRANSPORTATION

RIVER RD.

SCALE: | SHEET NO. OF SHEETS | STA. 140+50.00 TO STA. 141+25.00

F.A.P. RTE.	SECTION	COUNTY	TOTAL SHEETS	SHEET NO.
742	37R-4	OGLE	867	860
		CONTRACT NO. 64E17		
	ILLINOIS FED. AID PROJECT			