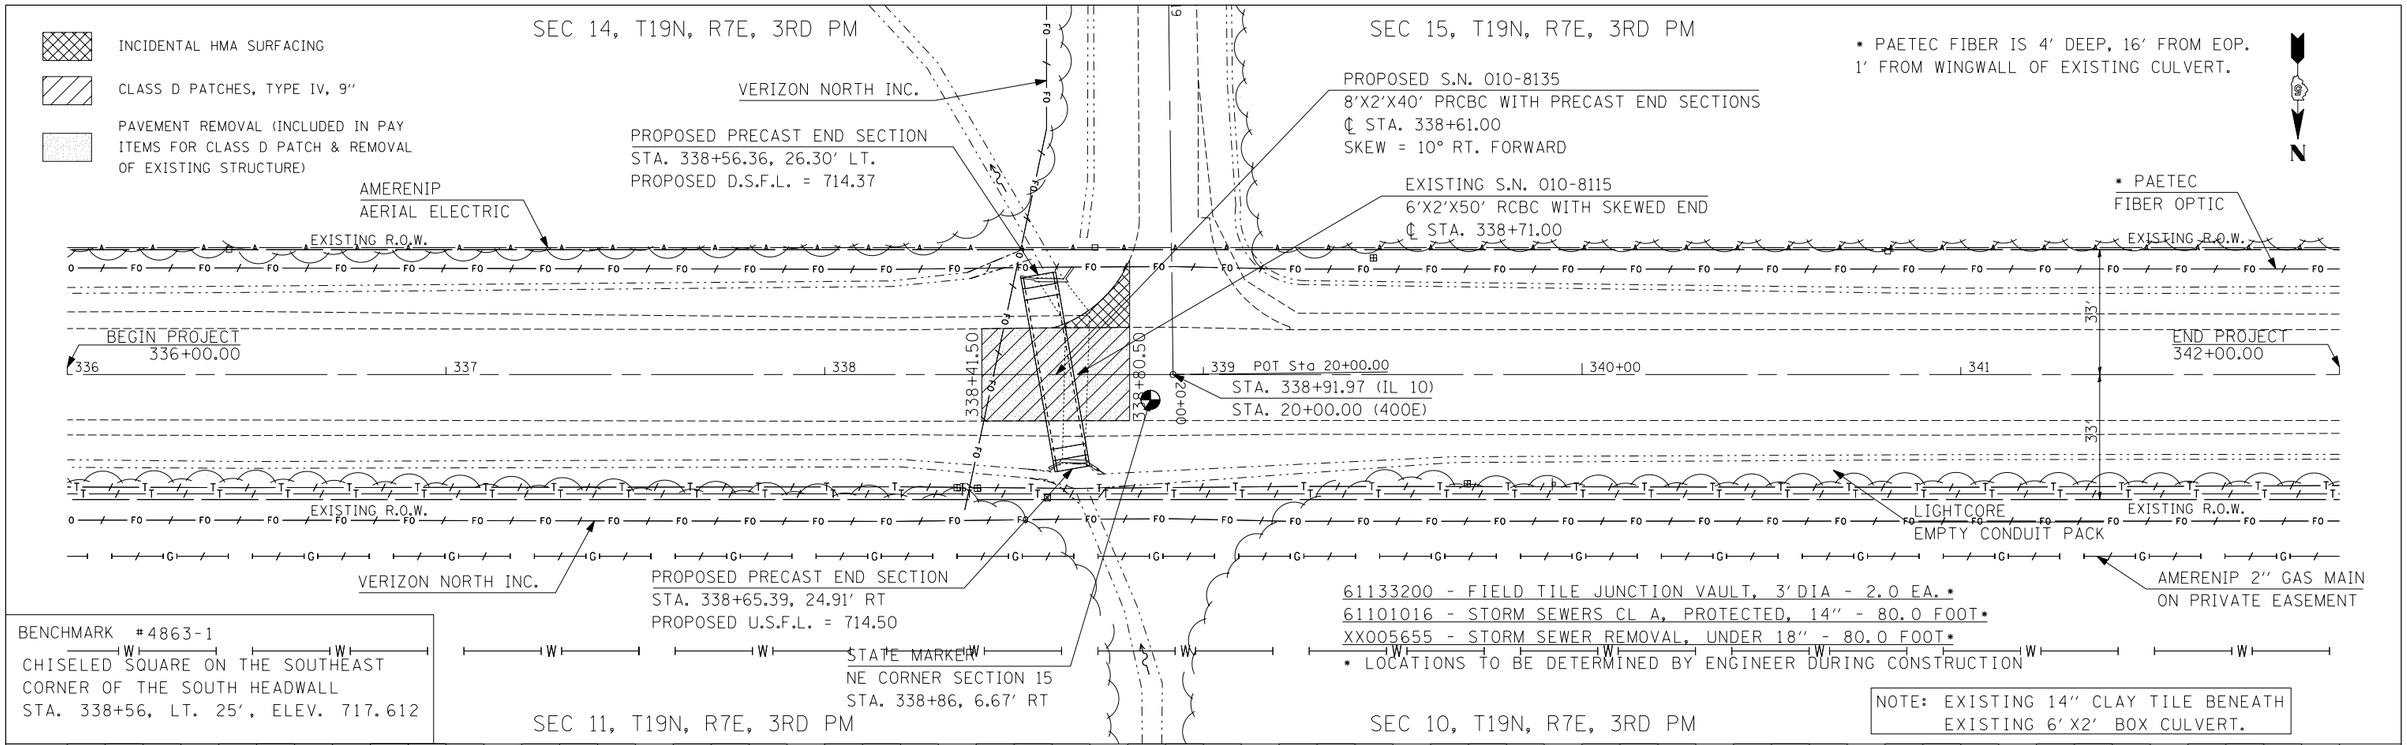

PLAN — NOTE BOOK NO. — SURVEYED / PLOTTED / ALIGNMENT CHECKED / RT. OF WAY CHECKED / CADD FILE NAME — BY — DATE

PROFILE — NOTE BOOK NO. — SURVEYED / PLOTTED / GRADES CHECKED / B.M. NOTED / STRUCTURE NOTAT'NS CHK'D — BY — DATE

FILE NAME = c:\pw_work\PWIDOT\BLACKRT\d0132092\D570701-sht-plnprf.dgn	USER NAME = blackrt	DESIGNED -	REVISED -
		DRAWN -	REVISED -
	PLOT SCALE = 40.0117 ' / IN.	CHECKED -	REVISED -
	PLOT DATE = 5/5/2010	DATE -	REVISED -

STATE OF ILLINOIS
DEPARTMENT OF TRANSPORTATION

PLAN & PROFILE

SCALE: 1" = 20' | SHEET NO. OF SHEETS | STA. TO STA.

F.A.S. RTE.	SECTION	COUNTY	TOTAL SHEETS	SHEET NO.
1514	4CR	Champaign	29	13
		CONTRACT NO. 70701		
		ILLINOIS FED. AID PROJECT		