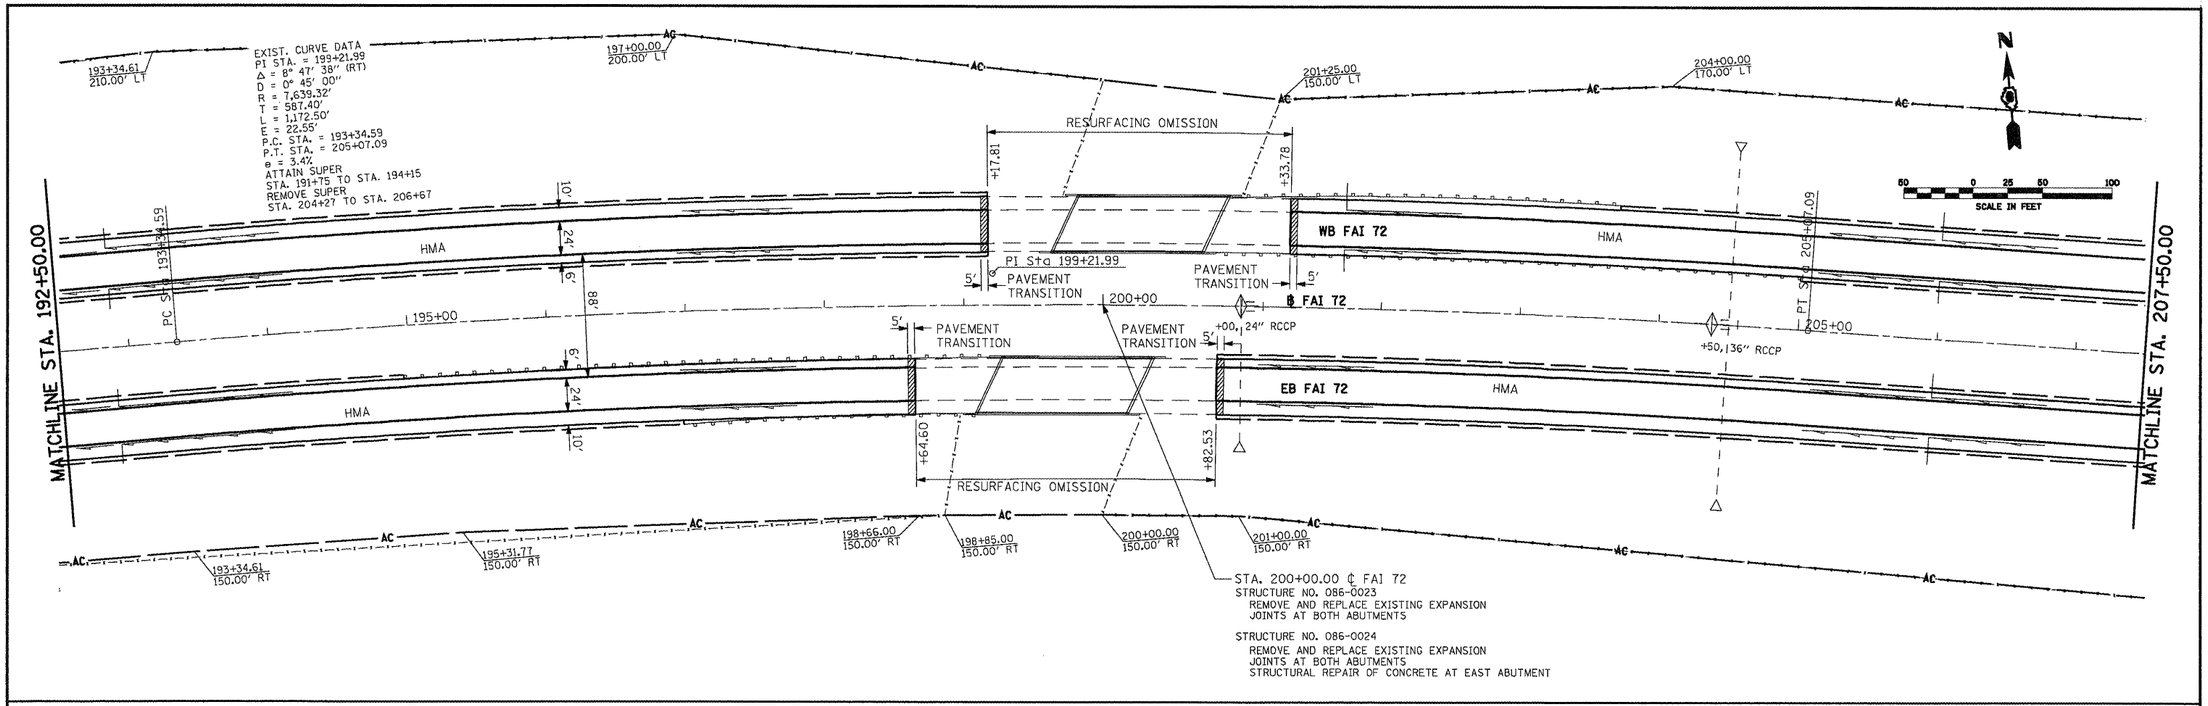

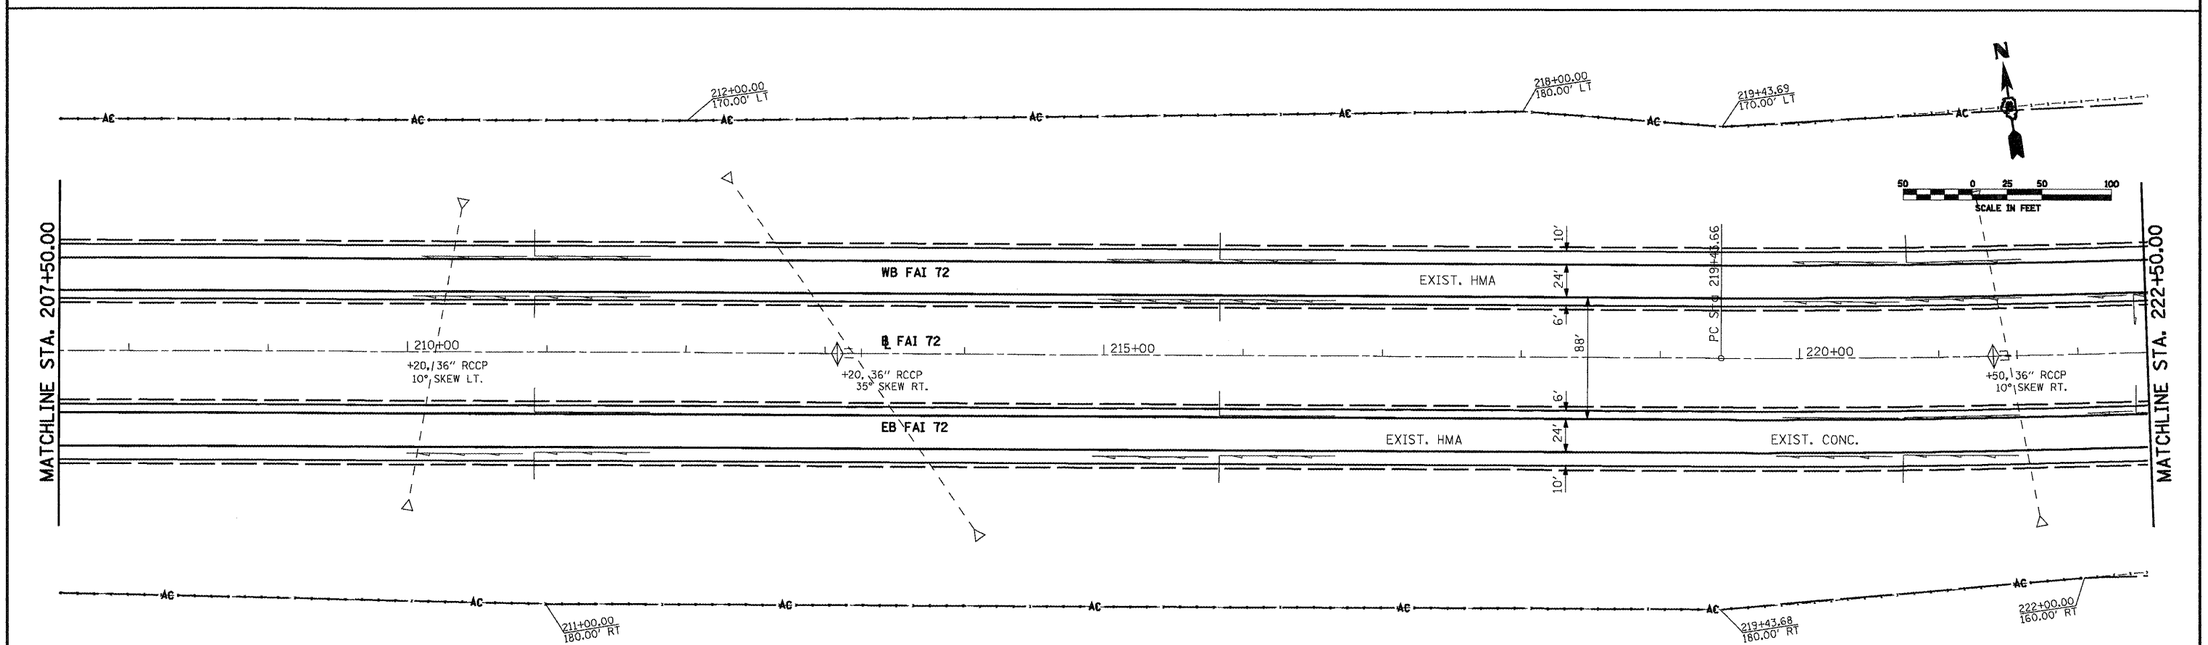

• 86-10RS-3, 69-6RS-2, 69-1RS
•• SCOTT, MORGAN

FILE NAME = e:\pw_work\PWIDOT\LAUGHLINRL\d0196700\D072A16-SHT-plan1.dgn	USER NAME = laughlinrl	DESIGNED -	REVISED -	STATE OF ILLINOIS DEPARTMENT OF TRANSPORTATION	PLAN SHEET FAI 72	F.A.I. RTE.	SECTION	COUNTY	TOTAL SHEETS	SHEET NO.
Johnson, Depp & Quisenberry CONSULTING ENGINEERS Springfield, Illinois		DRAWN -	REVISED -			72	•	••	48	19
	PLOT SCALE = 100.0000 ' / IN.	CHECKED -	REVISED -			CONTRACT NO. 72A16				
	PLOT DATE = Apr-06-2010 10:25:49AM	DATE -	REVISED -		SCALE: SHEET NO. OF SHEETS STA. TO STA.	ILLINOIS FED. AID PROJECT				