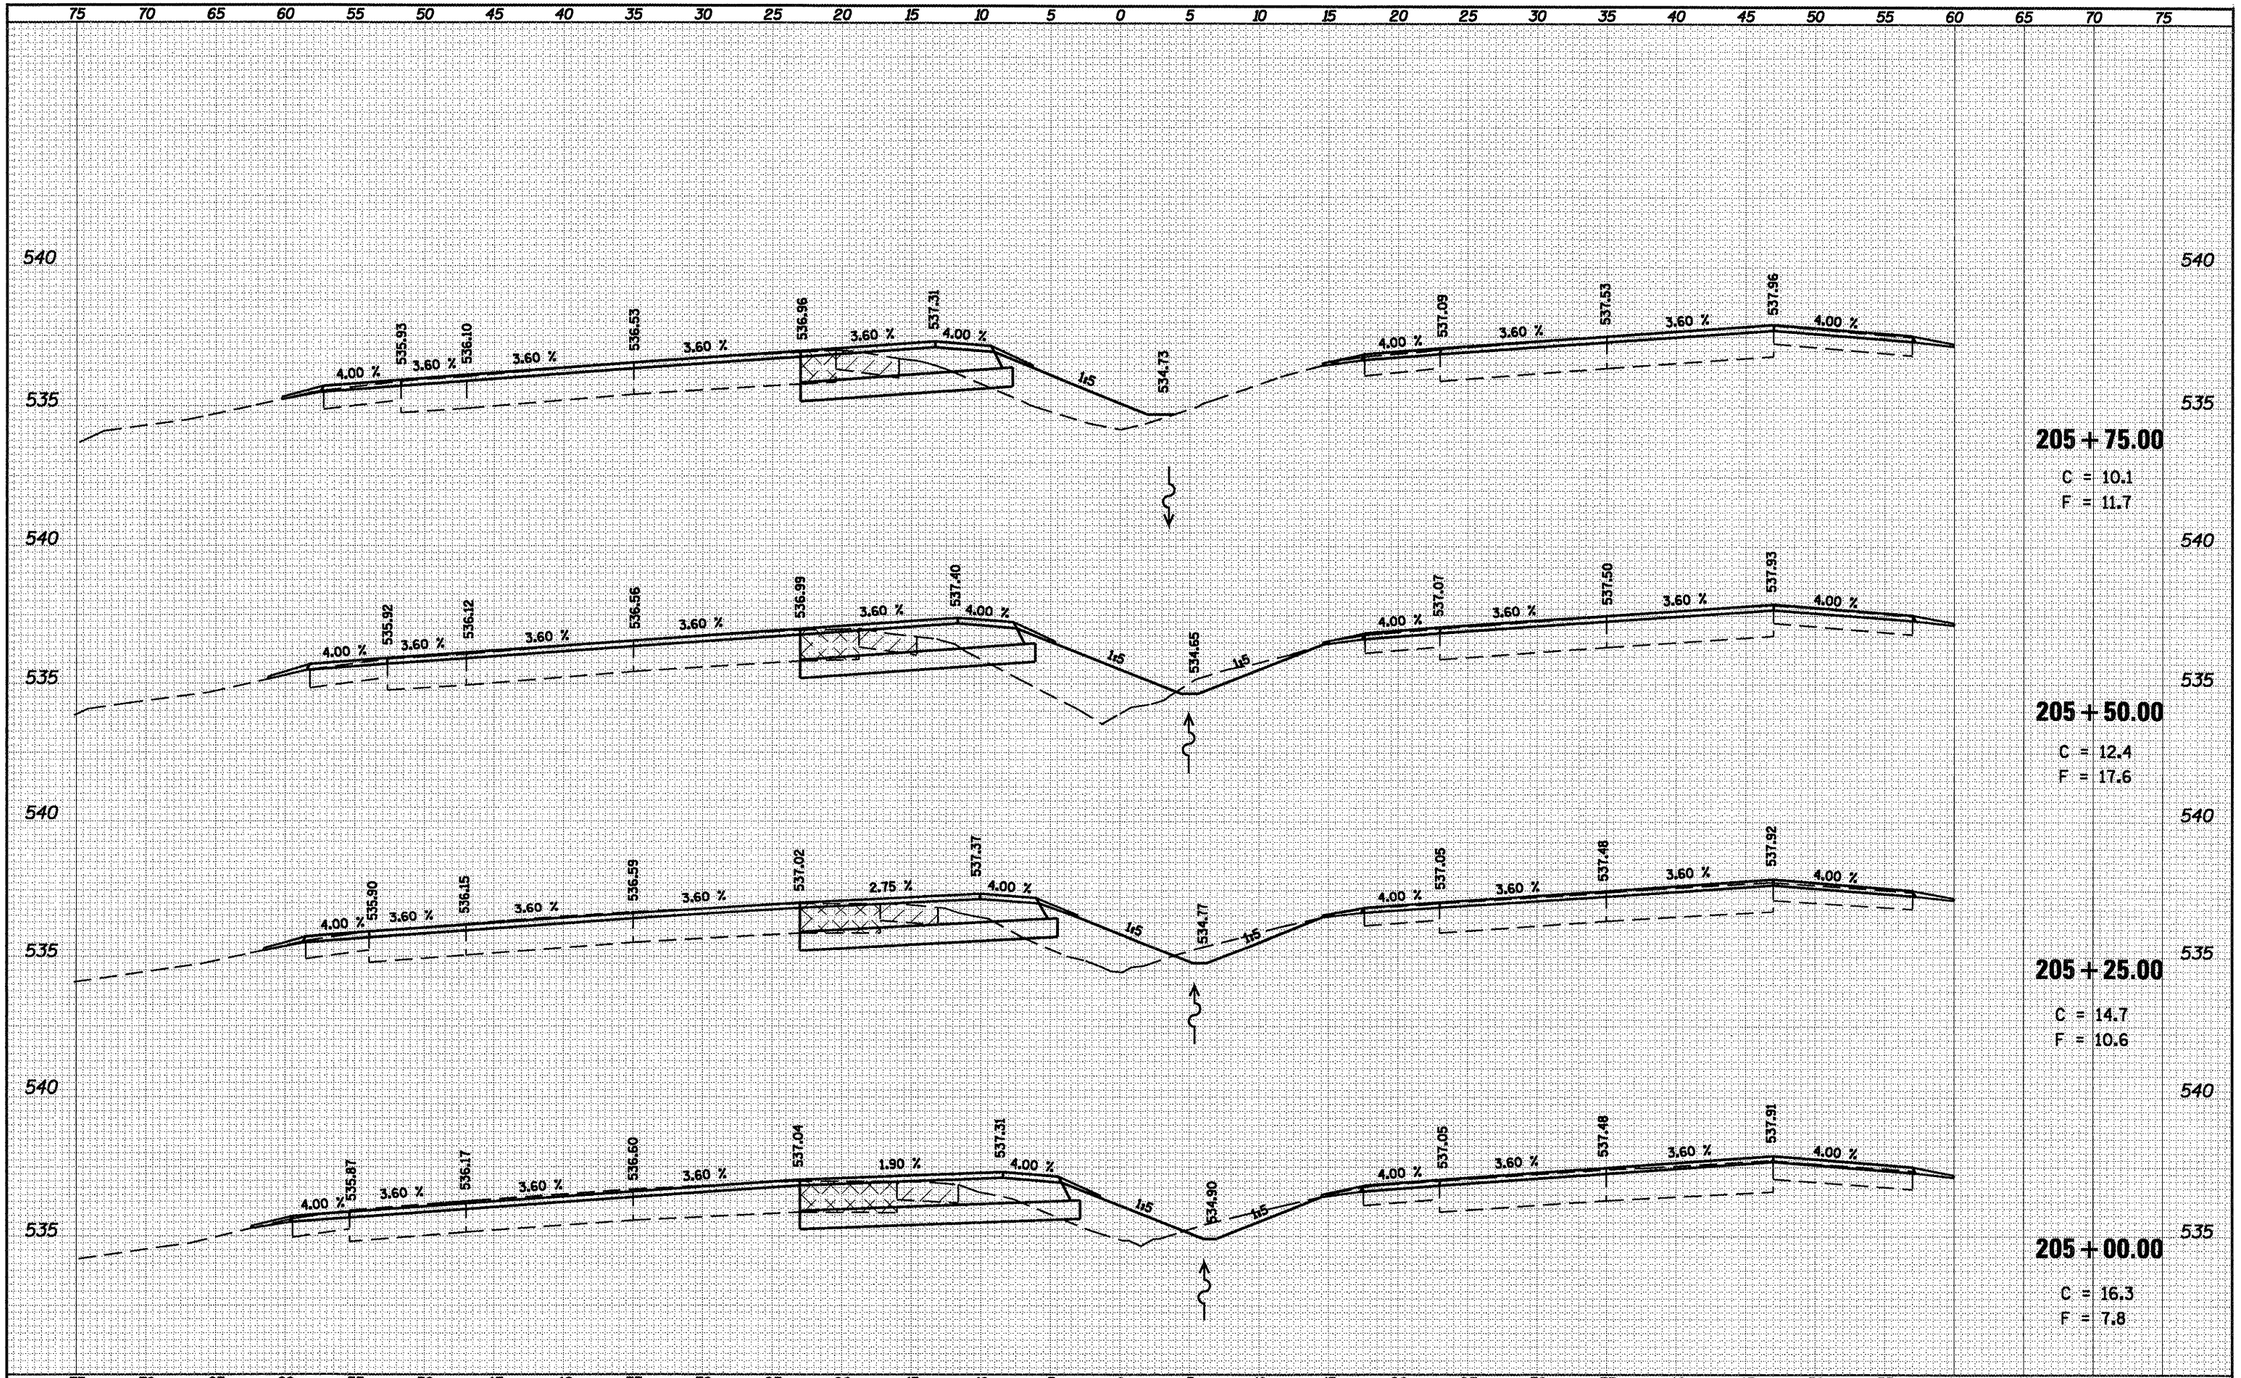

FILE NAME = c:\pw_work\PWIDOT\LAUGHLINRL\dms47710\D672C35sht-xsect-IL4-East.dgn	USER NAME = laughlinrl	DESIGNED -	REVISED -
	PLOT SCALE = 10.0000 ' / IN.	DRAWN -	REVISED -
	PLOT DATE = Apr-30-2010 03:00:28PM	CHECKED -	REVISED -
		DATE -	REVISED -

STATE OF ILLINOIS
DEPARTMENT OF TRANSPORTATION

INTERSECTION IMPROVEMENT
IL 4 – EAST LEG – CROSS SECTIONS

SCALE: 1' = 5' | SHEET NO. 6 OF 28 SHEETS | STA. 205+00.00 TO STA. 205+75.00

F.A.P. RTE.	SECTION	COUNTY	TOTAL SHEETS	SHEET NO.
658	•	SANGAMON	206	140

CONTRACT NO. 72C35

ILLINOIS FED. AID PROJECT

• 1-(RS,TS-1)27RS-6,T9Z&102RS-4

FINAL SURVEY	BY	DATE
SURVEYED		
PLOTTED		
TEMPLATE		
AREAS		
AREAS CHECKED		
NOTE BOOK		
NO.		

ORIGINAL SURVEY	BY	DATE
SURVEYED		
PLOTTED		
TEMPLATE		
AREAS		
AREAS CHECKED		
NOTE BOOK		
NO.		