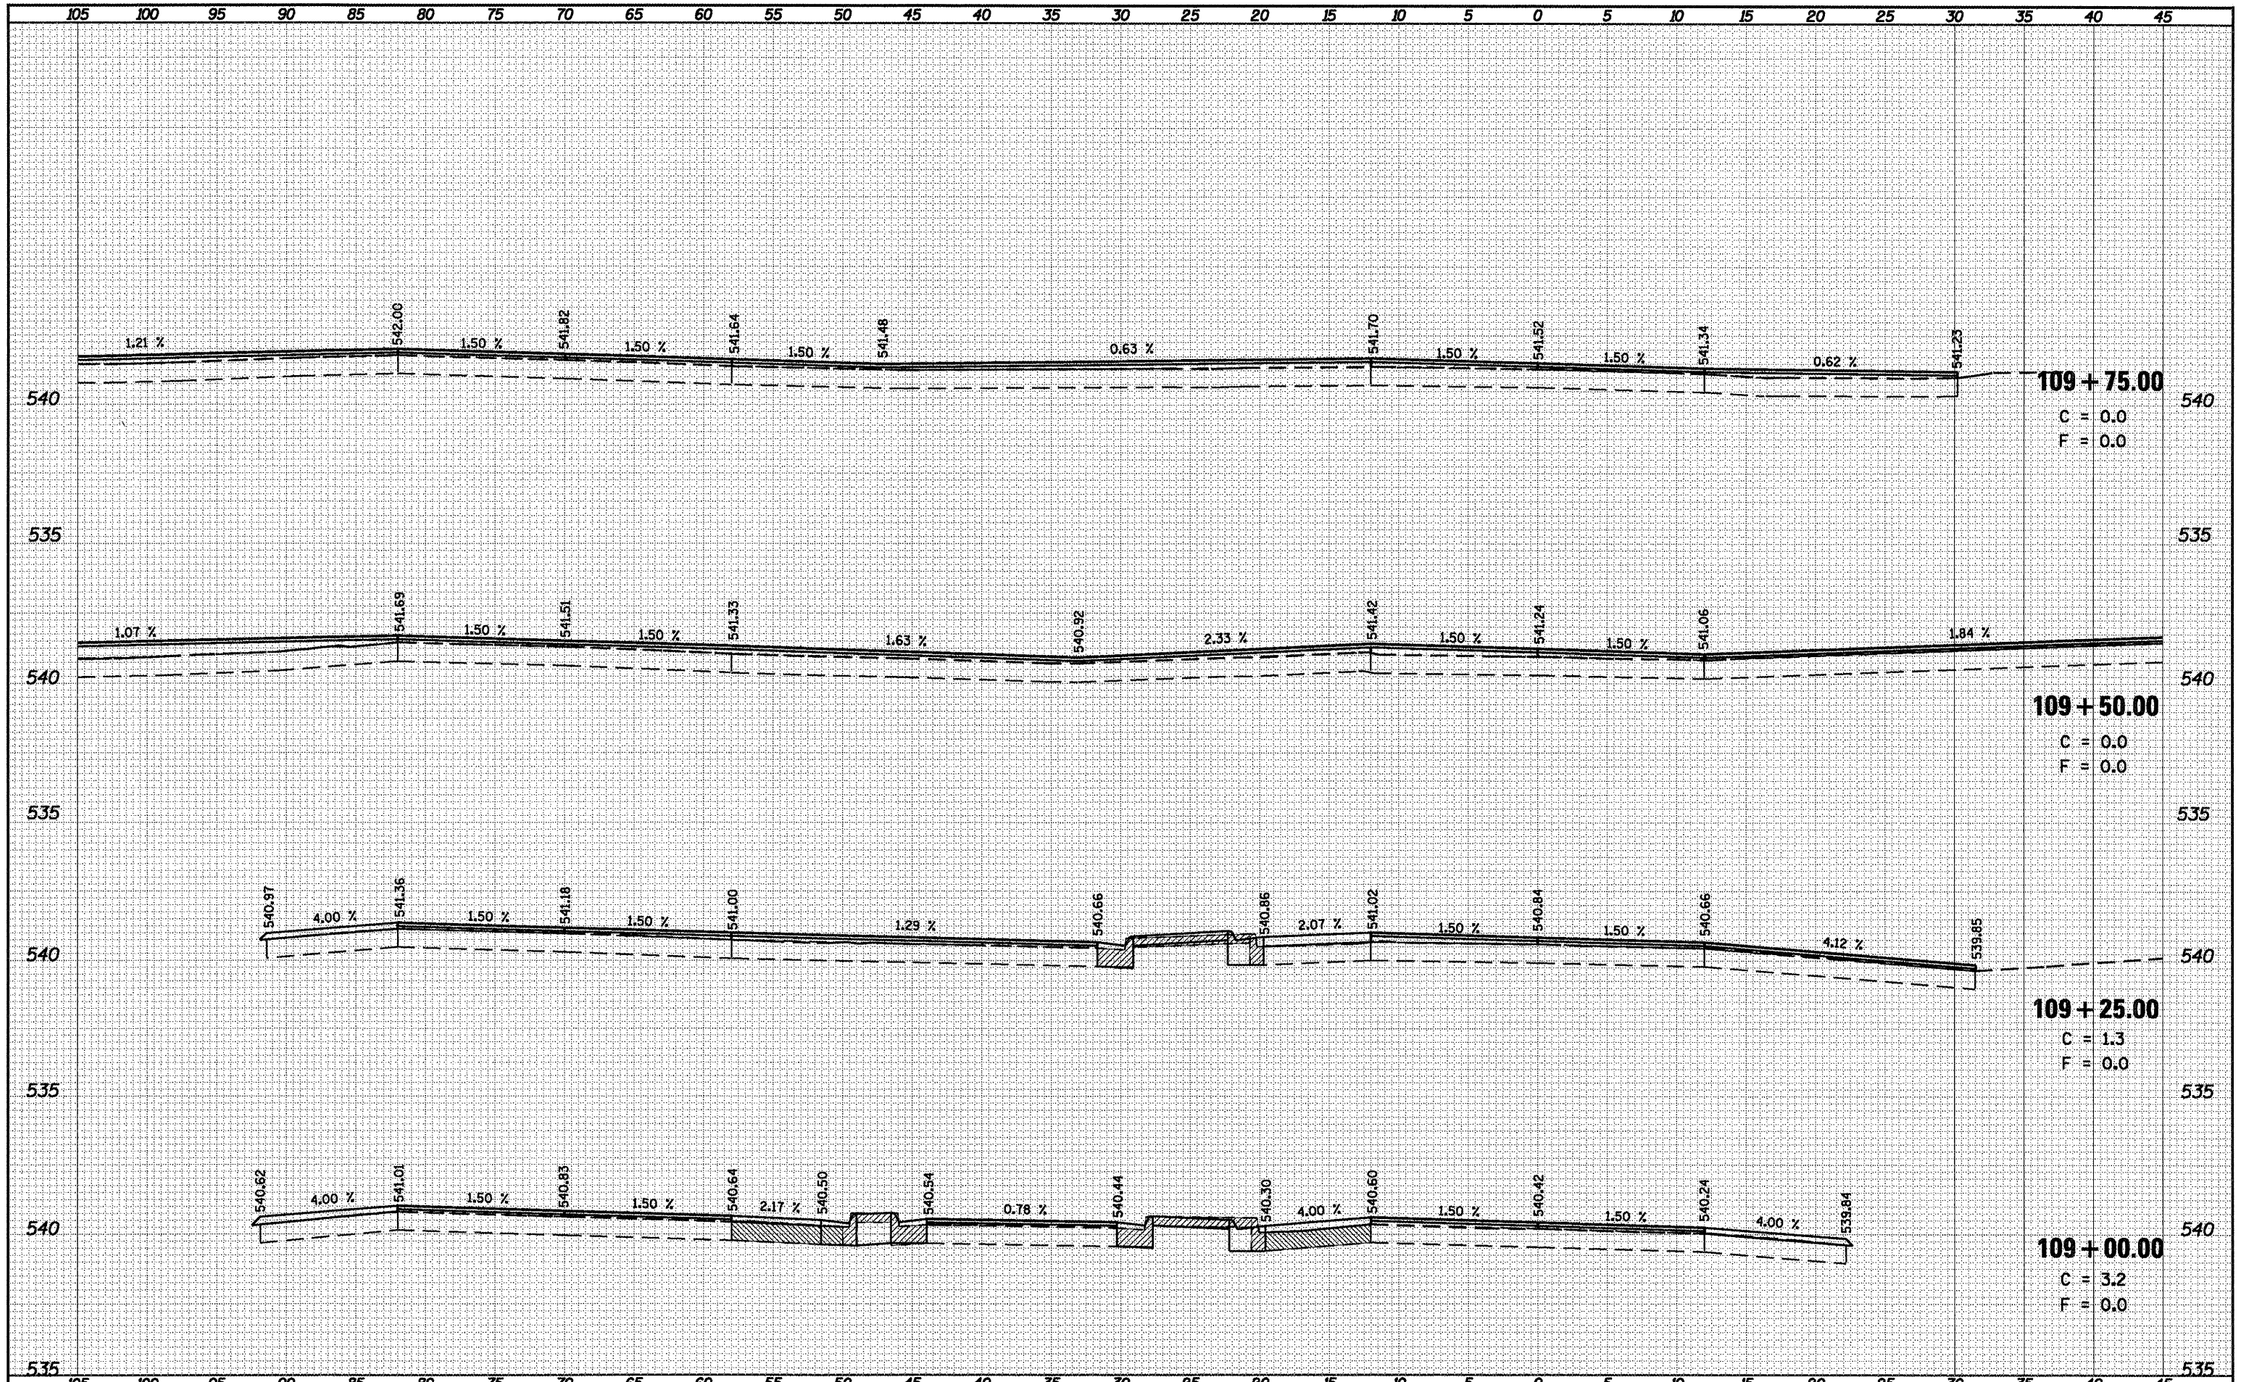

FINAL SURVEY		BY	DATE
NOTE BOOK	SURVEYED		
	PLOTTED		
	TEMPLATE		
	AREAS		
NO.	AREAS CHECKED		

ORIGINAL SURVEY		BY	DATE
NOTE BOOK	SURVEYED		
	PLOTTED		
	TEMPLATE		
	AREAS		
NO.	AREAS CHECKED		

FILE NAME = c:\pw_work\PWIDOT\LAUGHLINRL\dms47710\D672C35xs-sht-14.dgn	USER NAME = laughlinrl	DESIGNED -	REVISED -
		DRAWN -	REVISED -
	PLOT SCALE = 10.0000 ' / IN.	CHECKED -	REVISED -
	PLOT DATE = Apr-30-2010 03:12:55PM	DATE -	REVISED -

STATE OF ILLINOIS
DEPARTMENT OF TRANSPORTATION

INTERSECTION IMPROVEMENT
IL 4 – WEST LEG – CROSS SECTIONS

SCALE: 1" = 5' | SHEET NO. 25 OF 28 SHEETS | STA. 109+00.00 TO STA. 109+75.00

F.A.P. RTE.	SECTION	COUNTY	TOTAL SHEETS	SHEET NO.
658	•	SANGAMON	206	159

CONTRACT NO. 72C35

ILLINOIS FED. AID PROJECT

• 1-1(RS,TS-1)127RS-6,79Z&102RS-4