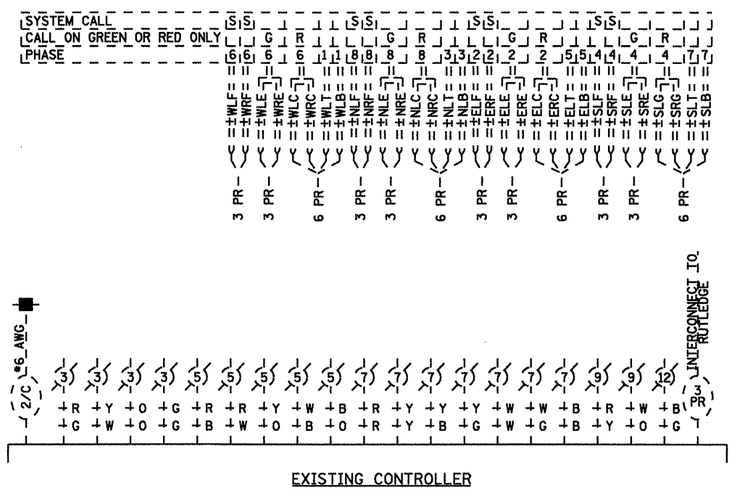

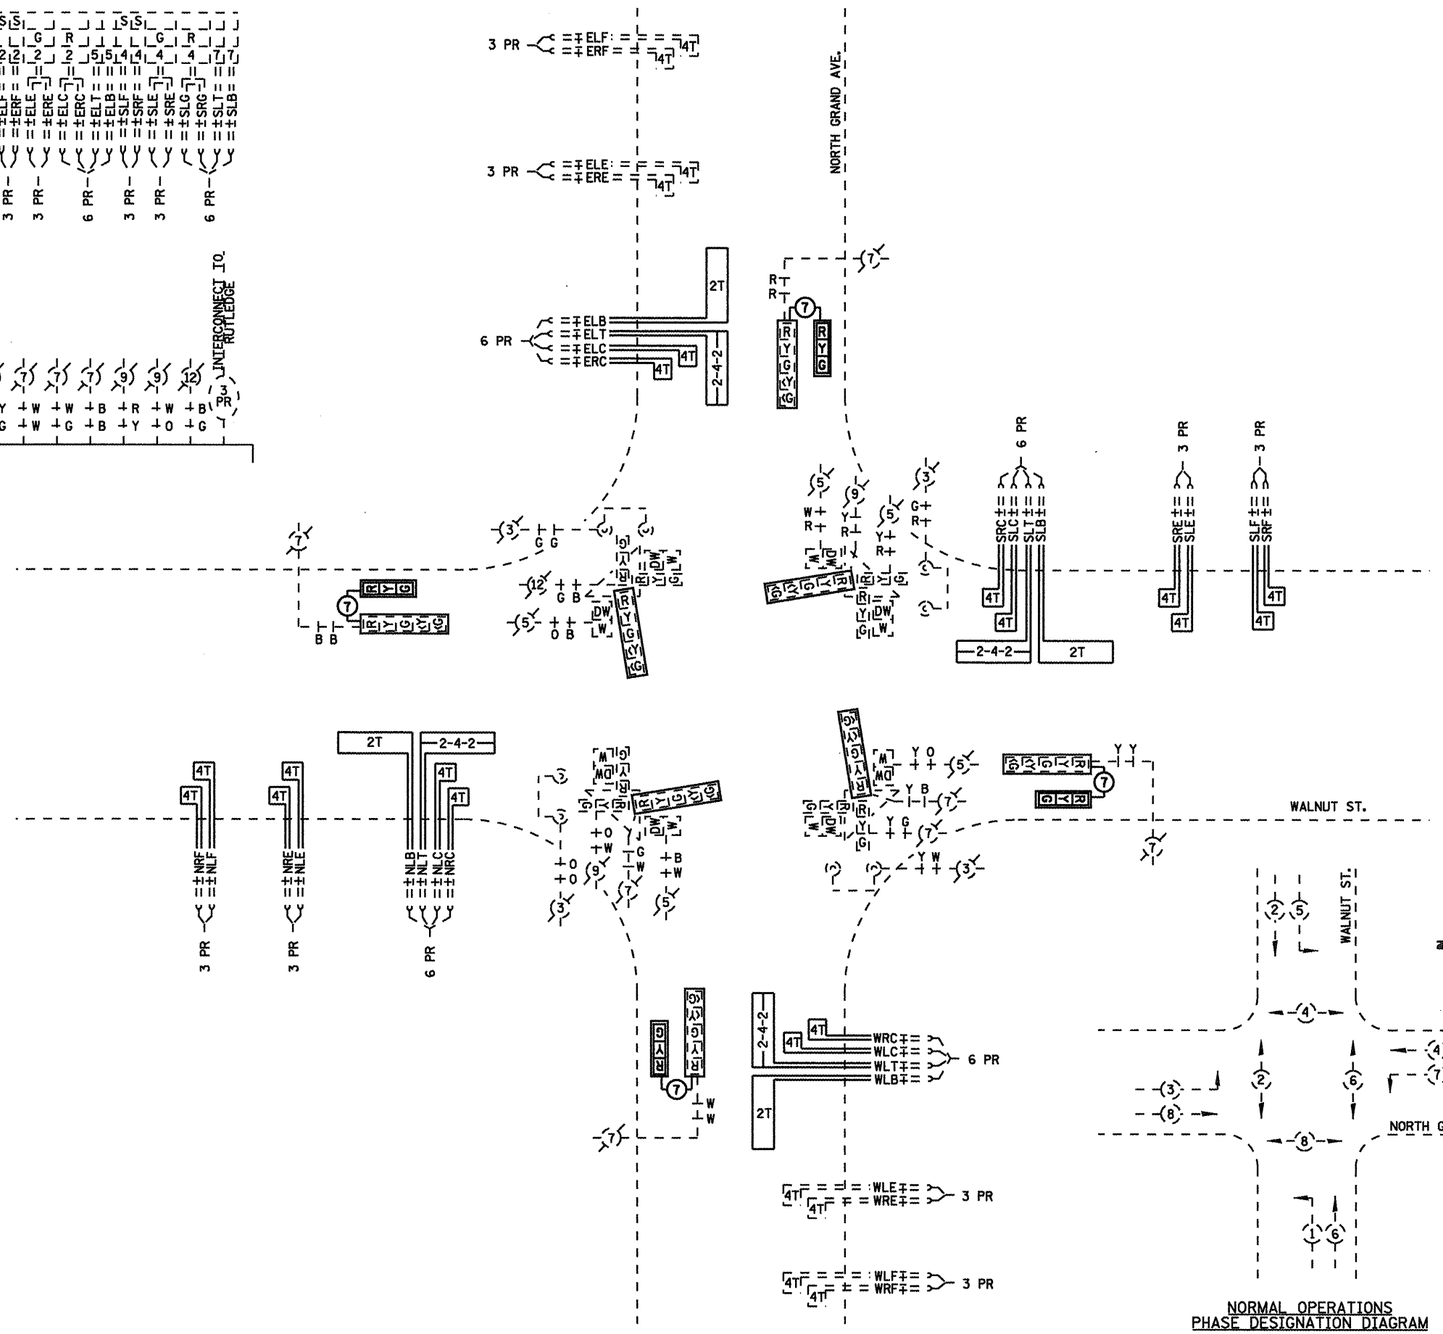

NOT TO SCALE

FILE NAME = c:\pw_work\PWIDOT\LAUGHLINRL\d0203328\D672C35_sht_ts_25.dgn	USER NAME = laughlinrl	DESIGNED -	REVISED -	STATE OF ILLINOIS DEPARTMENT OF TRANSPORTATION	PROPOSED CABLE PLAN WALNUT ST. & NORTH GRAND AVE.	F.A.P. RTE.	SECTION	COUNTY	TOTAL SHEETS	SHEET NO.
	PLOT SCALE = 40.0000 ' / IN.	DRAWN -	REVISED -			*	1-1(RS,TS-1), 27RS-6, 102RS-4	SANGAMON	206	191
	PLOT DATE = Apr-29-2010 03:00:33PM	CHECKED -	REVISED -			*	FAP 666 (RT-55), FAP 662 (IL 4) FAP 668 (IL 29)	CONTRACT NO. 72C35		
		DATE -	REVISED -		SCALE: SHEET NO. 21 OF 33 SHEETS STA. TO STA.		ILLINOIS	FED. AID PROJECT		