PROP. FRONTAGE ROAD 1354 CURVE FR001
PI STA. = 3+40.85
Δ = 9° 14′ 24″ (LT)
D = 8° 00′ 17″
R = 715.78′
T = 57.84′
L = 115.43′
E = 2.33′
P.C. STA. = 2+83.01
P.T. STA. = 3+98.44

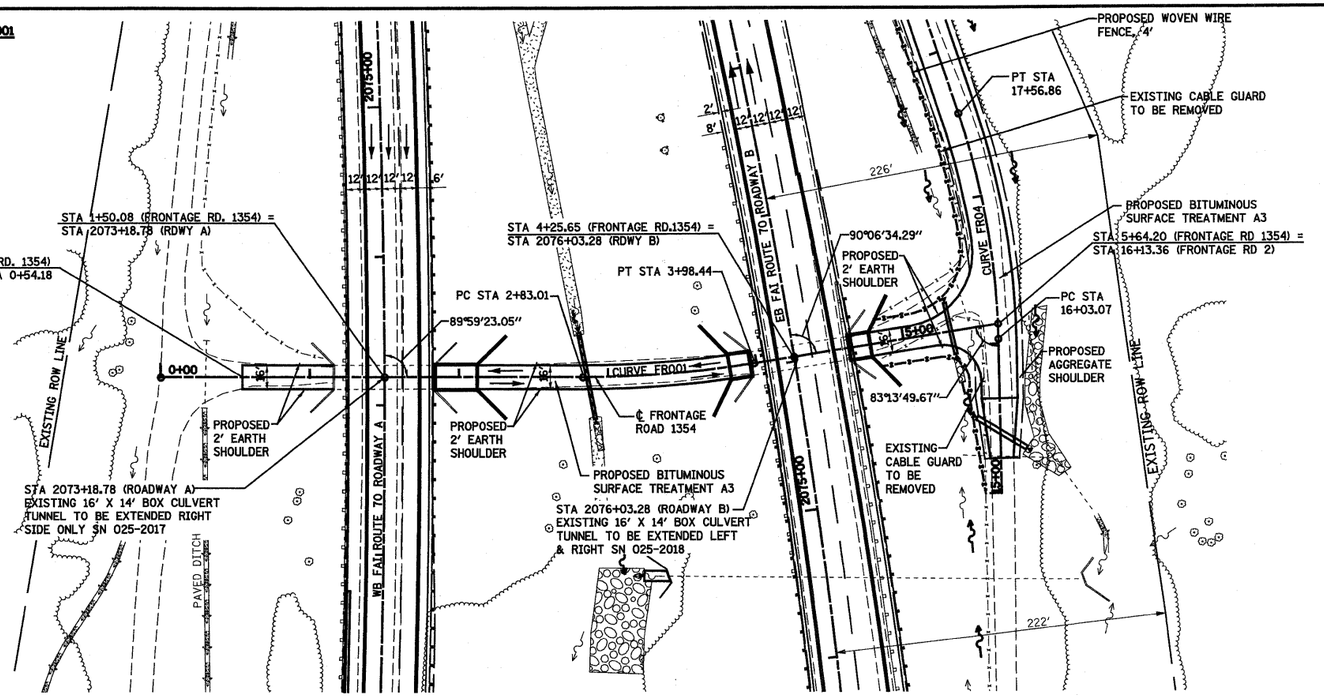

PROP. FRONTAGE ROAD 2, CURVE FR04
PI STA. = 16+80.58
Δ = 17° 37′ 24″ (LT)
D = 11° 27′ 33″
R = 500.00′
T = 77.51′
L = 153.79′
E = 5.97′
P.C. STA. = 16+03.07
P.T. STA. = 17+56.86

PLAN
SURVEYED
PLOTTED
GRADES CHECKED
R.M. DESIGNED
NOTE BOOK
NO.
BY
DATE
ALIGNMENT CHECKED
R.M. INV. CHECKED
CADD FILE NAME

PROFILE
SURVEYED
PLOTTED
GRADES CHECKED
R.M. DESIGNED
NOTE BOOK
NO.
BY
DATE
STRUCTURE NO(S)/ING CK'KD

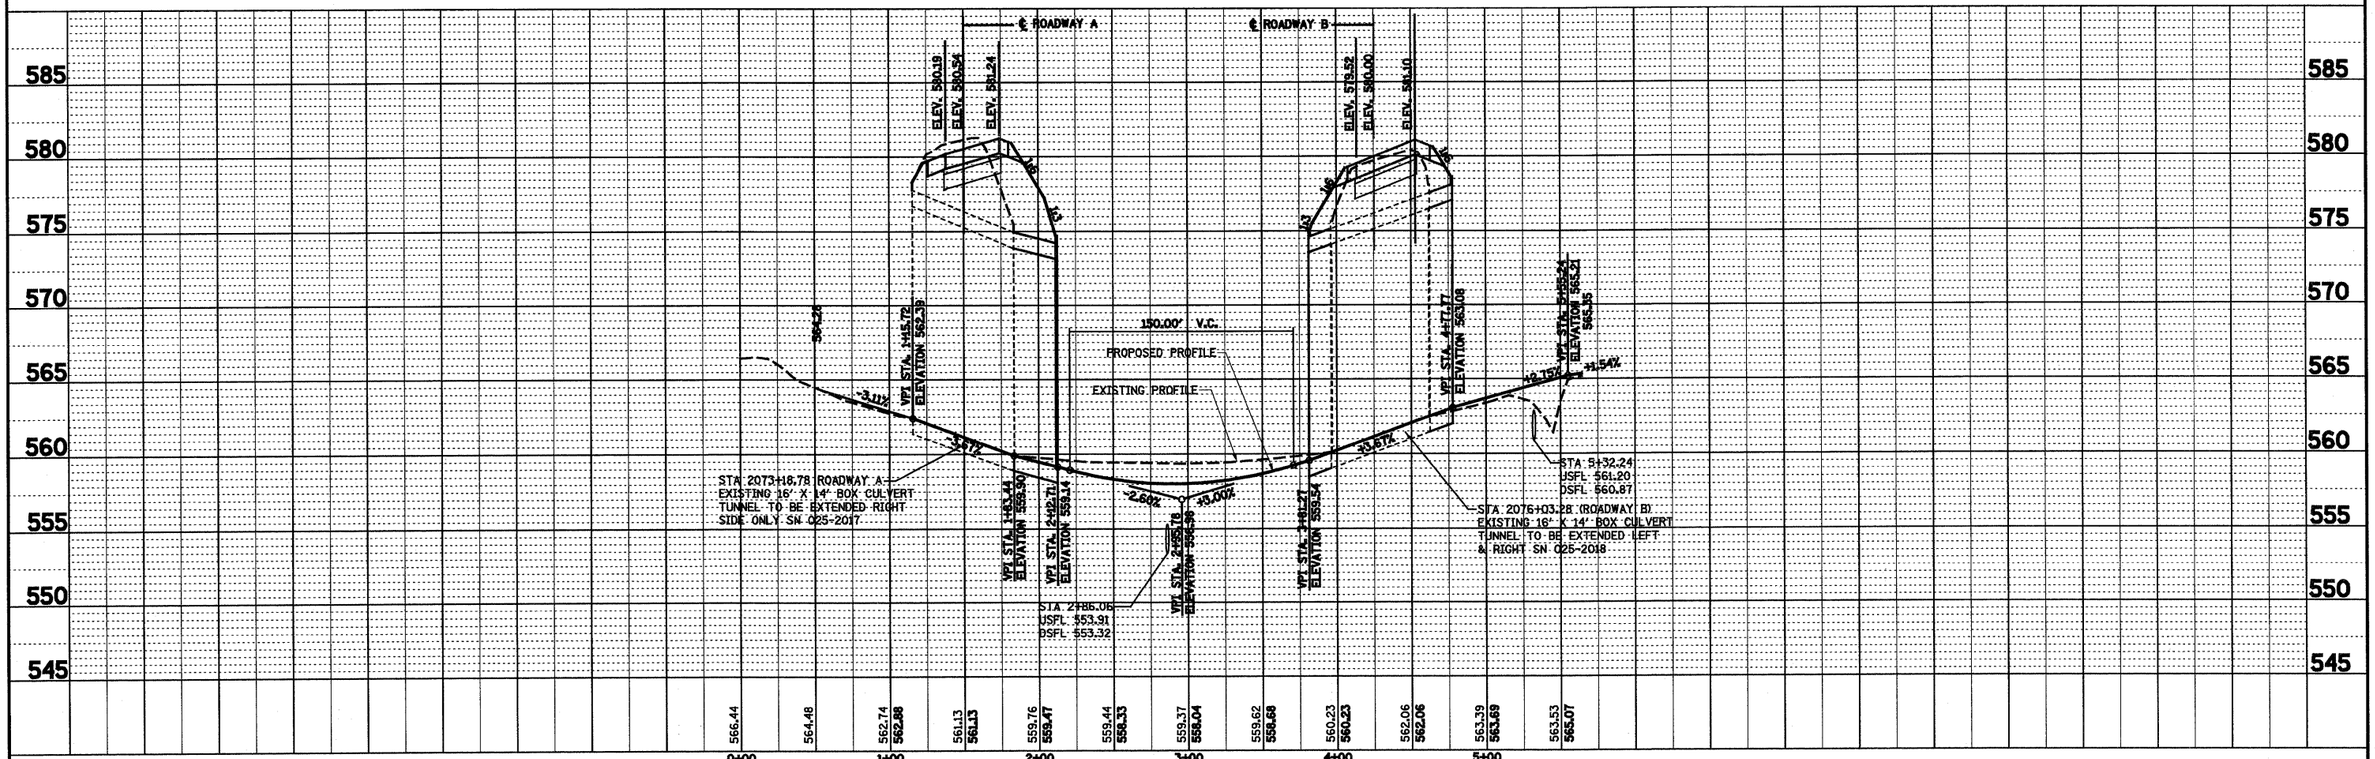

FILE NAME = S:\Projects\VMES-88072.57-TP\dgn\S T-L\VFP_Frontage Rd 1354.dgn	USER NAME = paul	DESIGNED - JWS	REVISED -
		DRAWN - PDB	REVISED -
	PLOT SCALE = 100.0000 ' / IN.	CHECKED - BRM	REVISED -
	PLOT DATE = 2/11/2010	DATE - 2-25-08	REVISED -

STATE OF ILLINOIS
DEPARTMENT OF TRANSPORTATION

PLAN AND PROFILE, FRONTAGE ROAD 1354

SCALE: 1"=50' | SHEET NO. 25 OF 27 SHEETS | STA. 0+00.00 | TO STA. 5+64.20

F.A.I RTE.	SECTION	COUNTY	TOTAL SHEETS	SHEET NO.
57/70	(25-3)R	EFFINGHAM	1416	196
		CONTRACT NO. 74296		
FED. ROAD DIST. NO.	ILLINOIS	FED. AID PROJECT		