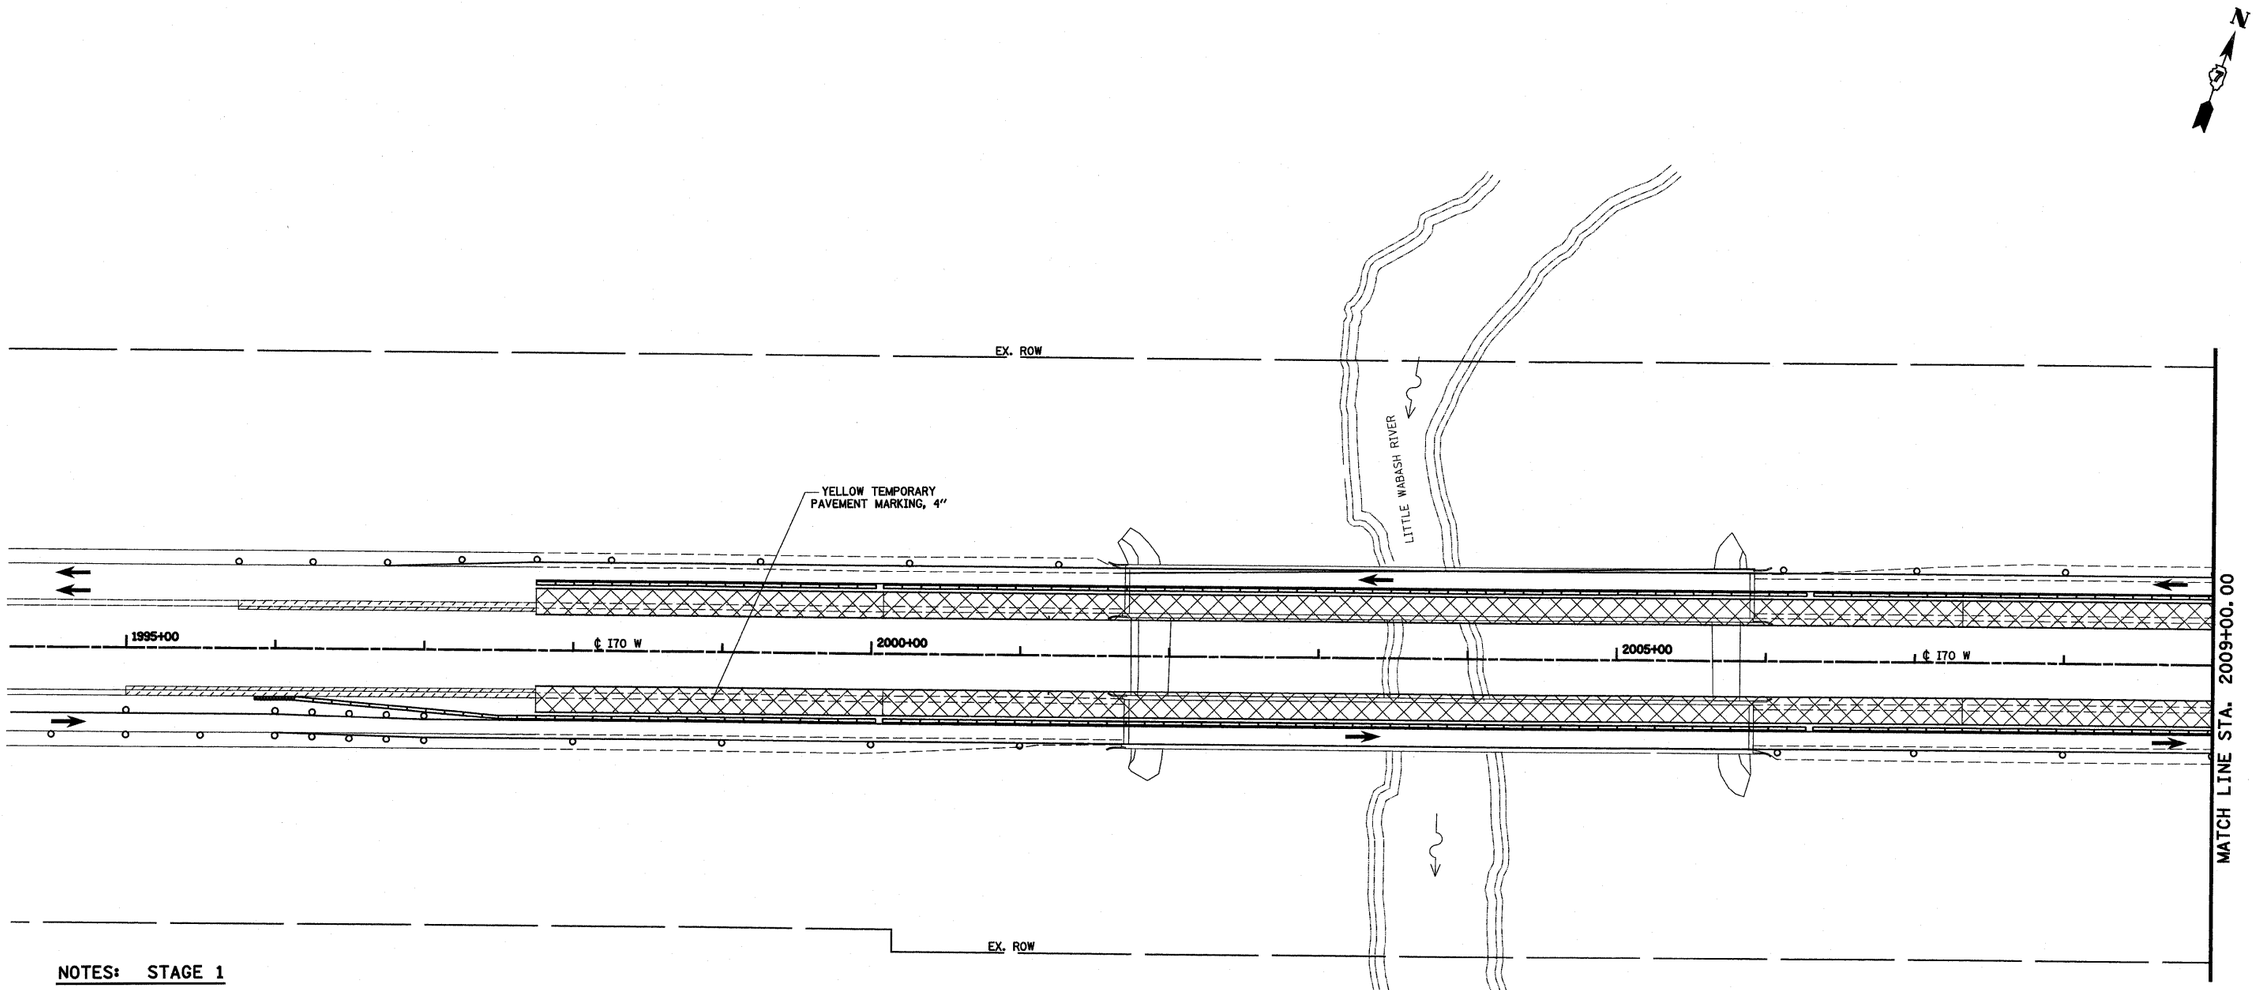

NOTES: STAGE 1

1. SHIFT TRAFFIC TO OUTSIDE EXISTING PAVEMENT AND TEMPORARY PAVEMENT CONSTRUCTED DURING PRE-STAGE 1.
2. CONSTRUCT INSIDE PROPOSED PAVEMENT AND MEDIAN.
3. RAMP F CLOSED DURING STAGE 1. RAMP F TRAFFIC MUST FOLLOW DETOUR.
4. CONSTRUCT ROADWAY C PROPOSED PAVEMENT ON RIGHT SIDE STA. 25+00 TO 33+00 AND GORE AREA.
5. REMOVE AND REPLACE EXISTING ROADWAY C SHOULDER FROM STA. 33+00 TO 34+00 FOR USE IN STAGE 2.
6. CONSTRUCT ROADWAY D PROPOSED PAVEMENT ON LEFT SIDE FROM STA. 5025+85.93 TO 5039+50.
7. REMOVE AND REPLACE EXISTING ROADWAY D SHOULDER ON LEFT SIDE FROM STA. 5024+00 (EX.) TO 5025+85.93.
8. CONSTRUCT ALL OF RAMP F (FROM STA. 10+00 TO 21+71.38) DURING STAGE 1.
9. CONSTRUCT RAMP G PROPOSED PAVEMENT ON RIGHT SIDE FROM STA. 15+30 TO 23+61.45.
10. REMOVE AND REPLACE EXISTING RAMP G SHOULDER ON RIGHT SIDE FROM STA. 23+61.45 TO 7+00 (EX.)

LEGEND

- TEMPORARY PCC PAVEMENT
- TEMPORARY HOT-MIX ASPHALT RAMP
- CONSTRUCTION THIS STAGE
- SIGN
- DIRECTION OF TRAFFIC
- TYPE II BARRICADES OR DRUMS WITH MONO-DIRECTIONAL STEADY BURNING LIGHTS
- VERTICAL PANEL
- TYPE III BARRICADES
- ARROW BOARD
- TEMPORARY CONCRETE BARRIER

0 50' 100'

FOR INFORMATION ONLY

FOR DETAILS SEE SET 1

FILE NAME = S:\Projects\KED-00072,57-70\dgn\S TriLevl\sect.5L.dgn	USER NAME = paul	DESIGNED - JWS	REVISED -	STATE OF ILLINOIS DEPARTMENT OF TRANSPORTATION	MAINTENANCE OF TRAFFIC, STAGE 1, SOUTH TRI LEVEL	F.A.I RTE.	SECTION	COUNTY	TOTAL SHEETS	SHEET NO.
		DRAWN - LEC	REVISED -			57/70	(25-3)R	EFFINGHAM	1416	218
	PLOT SCALE = 100.0000 ' / IN.	CHECKED - BRM	REVISED -					CONTRACT NO. 74296		
	PLOT DATE = 3/18/2010	DATE - 2-29-08	REVISED -		SCALE: 1"=50' / SHEET NO. 5 OF 15 SHEETS / STA. 2005+92.13 TO STA. 2009+00.00	FED. ROAD DIST. NO.	ILLINOIS	FED. AID PROJECT		