ROADWAY C						
POINT	ELEVATION	NORTHING	EASTING	ROADWAY STATION	℄ ROADWAY OFFSET	RAMP STATION
ROADWAY B						
243	573.87	885,867.78	915,526.51	2068+75.00	26.83	5050+53.63
244	574.13	885,890.18	915,537.93	2069+00.00	26.65	5050+78.77
245	574.39	885,912.65	915,549.22	2069+25.00	26.47	5051+03.92
246	574.64	885,935.18	915,560.38	2069+50.00	26.27	5051+29.06
247	574.90	885,957.78	915,571.41	2069+75.00	26.06	5051+54.21
248	575.15	885,980.44	915,582.30	2070+00.00	25.84	5051+79.35
249	575.41	886,003.16	915,593.05	2070+25.00	25.61	5052+04.49
250	575.66	886,025.95	915,603.68	2070+50.00	25.37	5052+29.63
251	575.92	886,048.80	915,614.16	2070+75.00	25.12	5052+54.77
252	576.17	886,071.70	915,624.51	2071+00.00	24.85	5052+79.91
253	576.42	886,094.67	915,634.73	2071+25.00	24.58	5053+05.04
254	576.68	886,117.70	915,644.81	2071+50.00	24.30	5053+30.18
255	576.93	886,140.78	915,654.75	2071+75.00	24.00	5053+55.31

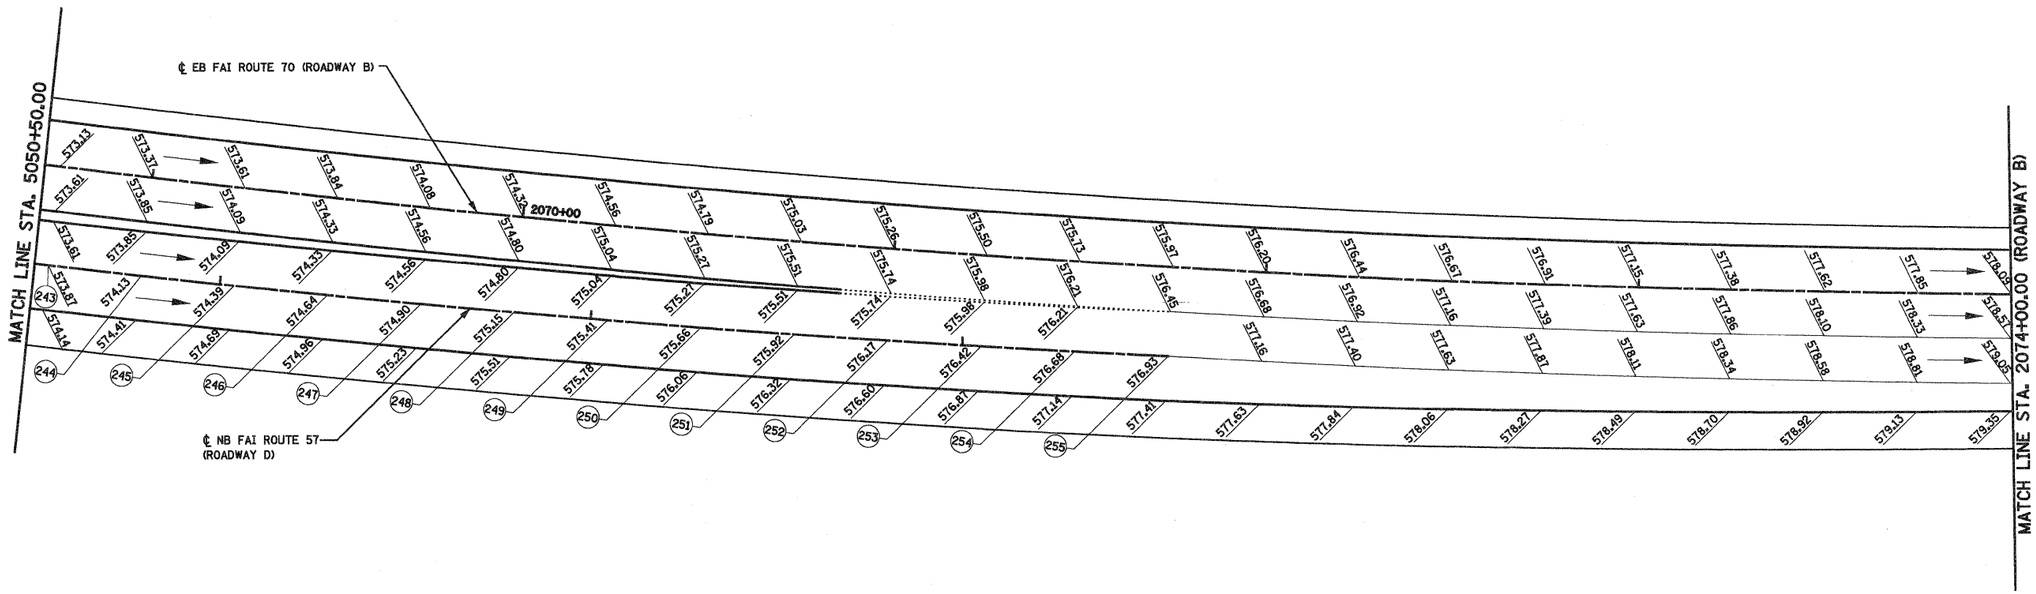

0 20' 40'

FILE NAME = S:\Projects\VED-00072.57-70\dgn\S 1-L-1\pave.elev.details.dgn	USER NAME = paul	DESIGNED - ESW	REVISED -	STATE OF ILLINOIS DEPARTMENT OF TRANSPORTATION	PAVEMENT ELEVATION DETAIL, ROADWAY D, SOUTH TRI LEVEL	F.A.I RTE.	SECTION	COUNTY	TOTAL SHEETS	SHEET NO.
		DRAWN - PDB	REVISED -			57/70	(25-3)R	EFFINGHAM	1416	325
	PLOT SCALE = 40.0000 ' / IN.	CHECKED - BRM	REVISED -					CONTRACT NO. 74296		
	PLOT DATE = 2/11/2010	DATE - 2-29-08	REVISED -		SCALE: 1"=20' / SHEET NO. 7 OF 12 SHEETS / STA. 5050+50.00 TO STA. 2074+00.00(B)	FED. ROAD DIST. NO.	ILLINOIS	FED. AID PROJECT		