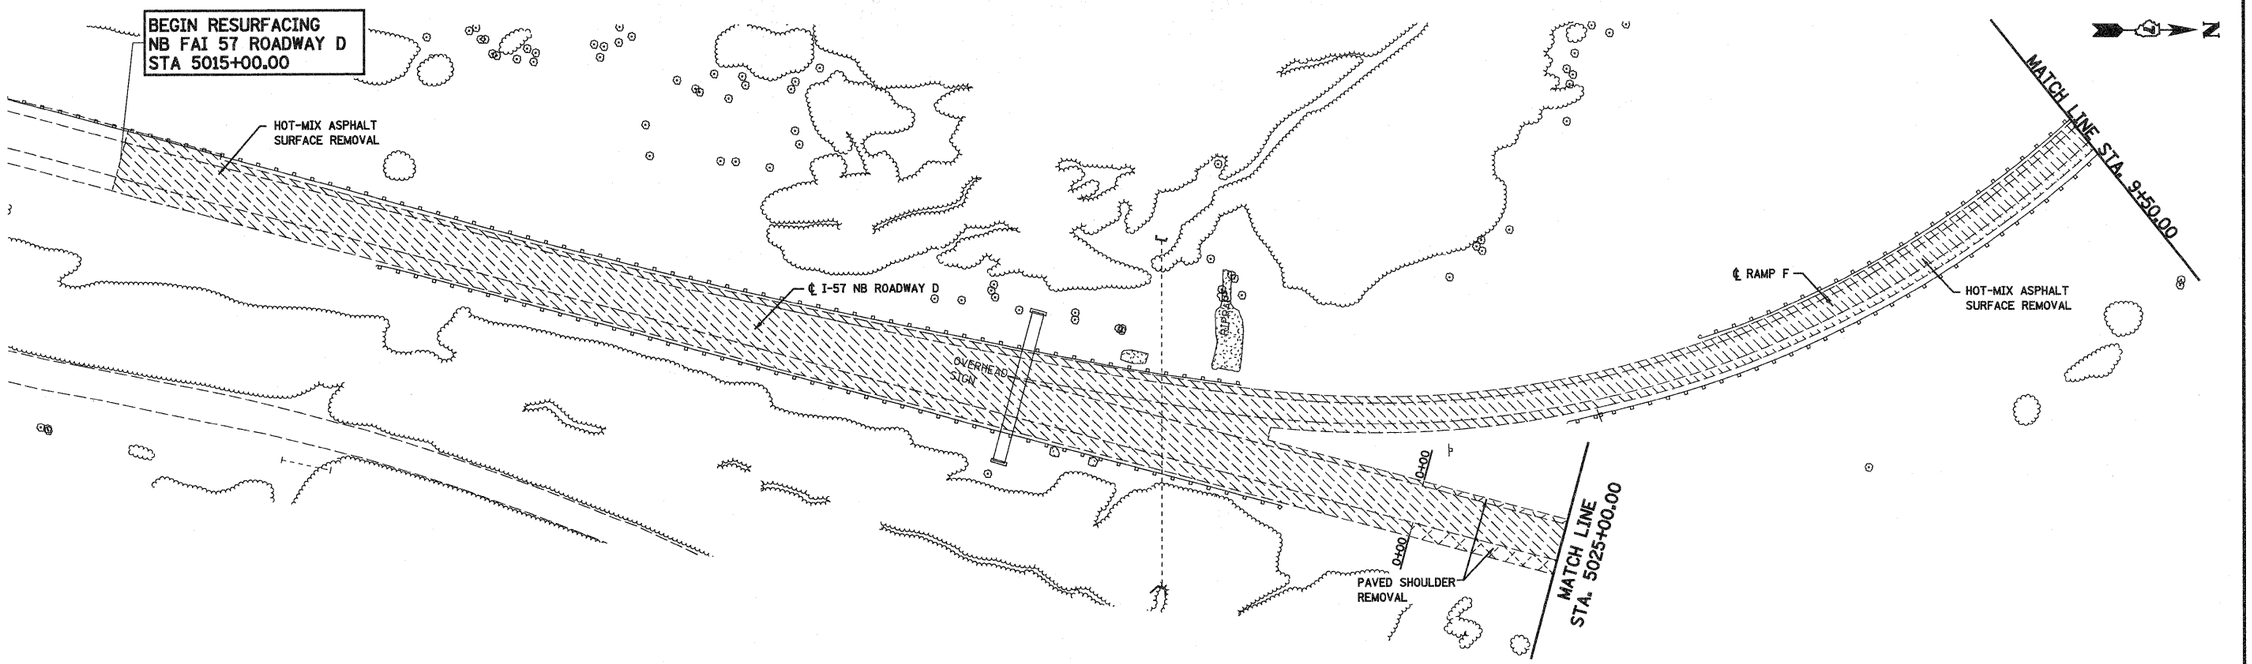

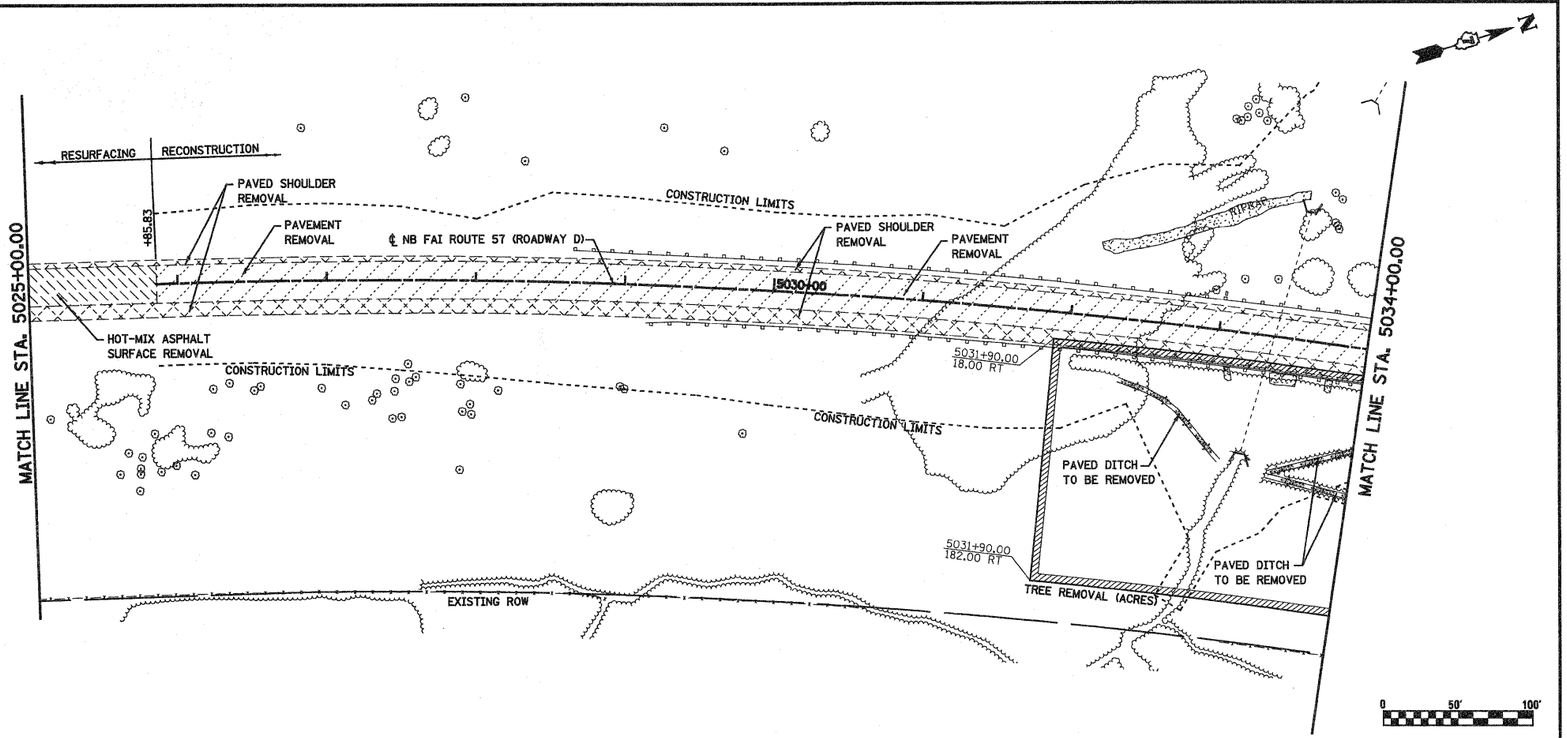

LEGEND

- HOT-MIX ASPHALT REMOVAL, SPECIAL
- PAVEMENT REMOVAL
- HOT-MIX ASPHALT SURFACE REMOVAL
- COMBINATION CURB AND GUTTER REMOVAL
- PAVED SHOULDER REMOVAL
- APPROACH SLAB REMOVAL
- TREE REMOVAL (ACRES)

FILE NAME = S:\Projects\MED-I0057.57-7\Rdgn\S Tri.Lv removal.stt.dgn	USER NAME = paul	DESIGNED - JWS	REVISED -
		DRAWN - PDB	REVISED -
	PLOT SCALE = 100.0000 ' / IN.	CHECKED - BRM	REVISED -
	PLOT DATE = 2/11/2010	DATE - 3-4-08	REVISED -

STATE OF ILLINOIS
DEPARTMENT OF TRANSPORTATION

REMOVAL PLAN, SOUTH TRI LEVEL

SCALE: 1"=50' | SHEET NO. 10 OF 10 SHEETS | STA. 5015+00.00 TO STA. 5034+00.00

F.A.I RTE.	SECTION	COUNTY	TOTAL SHEETS	SHEET NO.
	(25-3)R	EFFINGHAM	1416	436
		CONTRACT NO. 74296		
FED. ROAD DIST. NO.	ILLINOIS	FED. AID PROJECT		