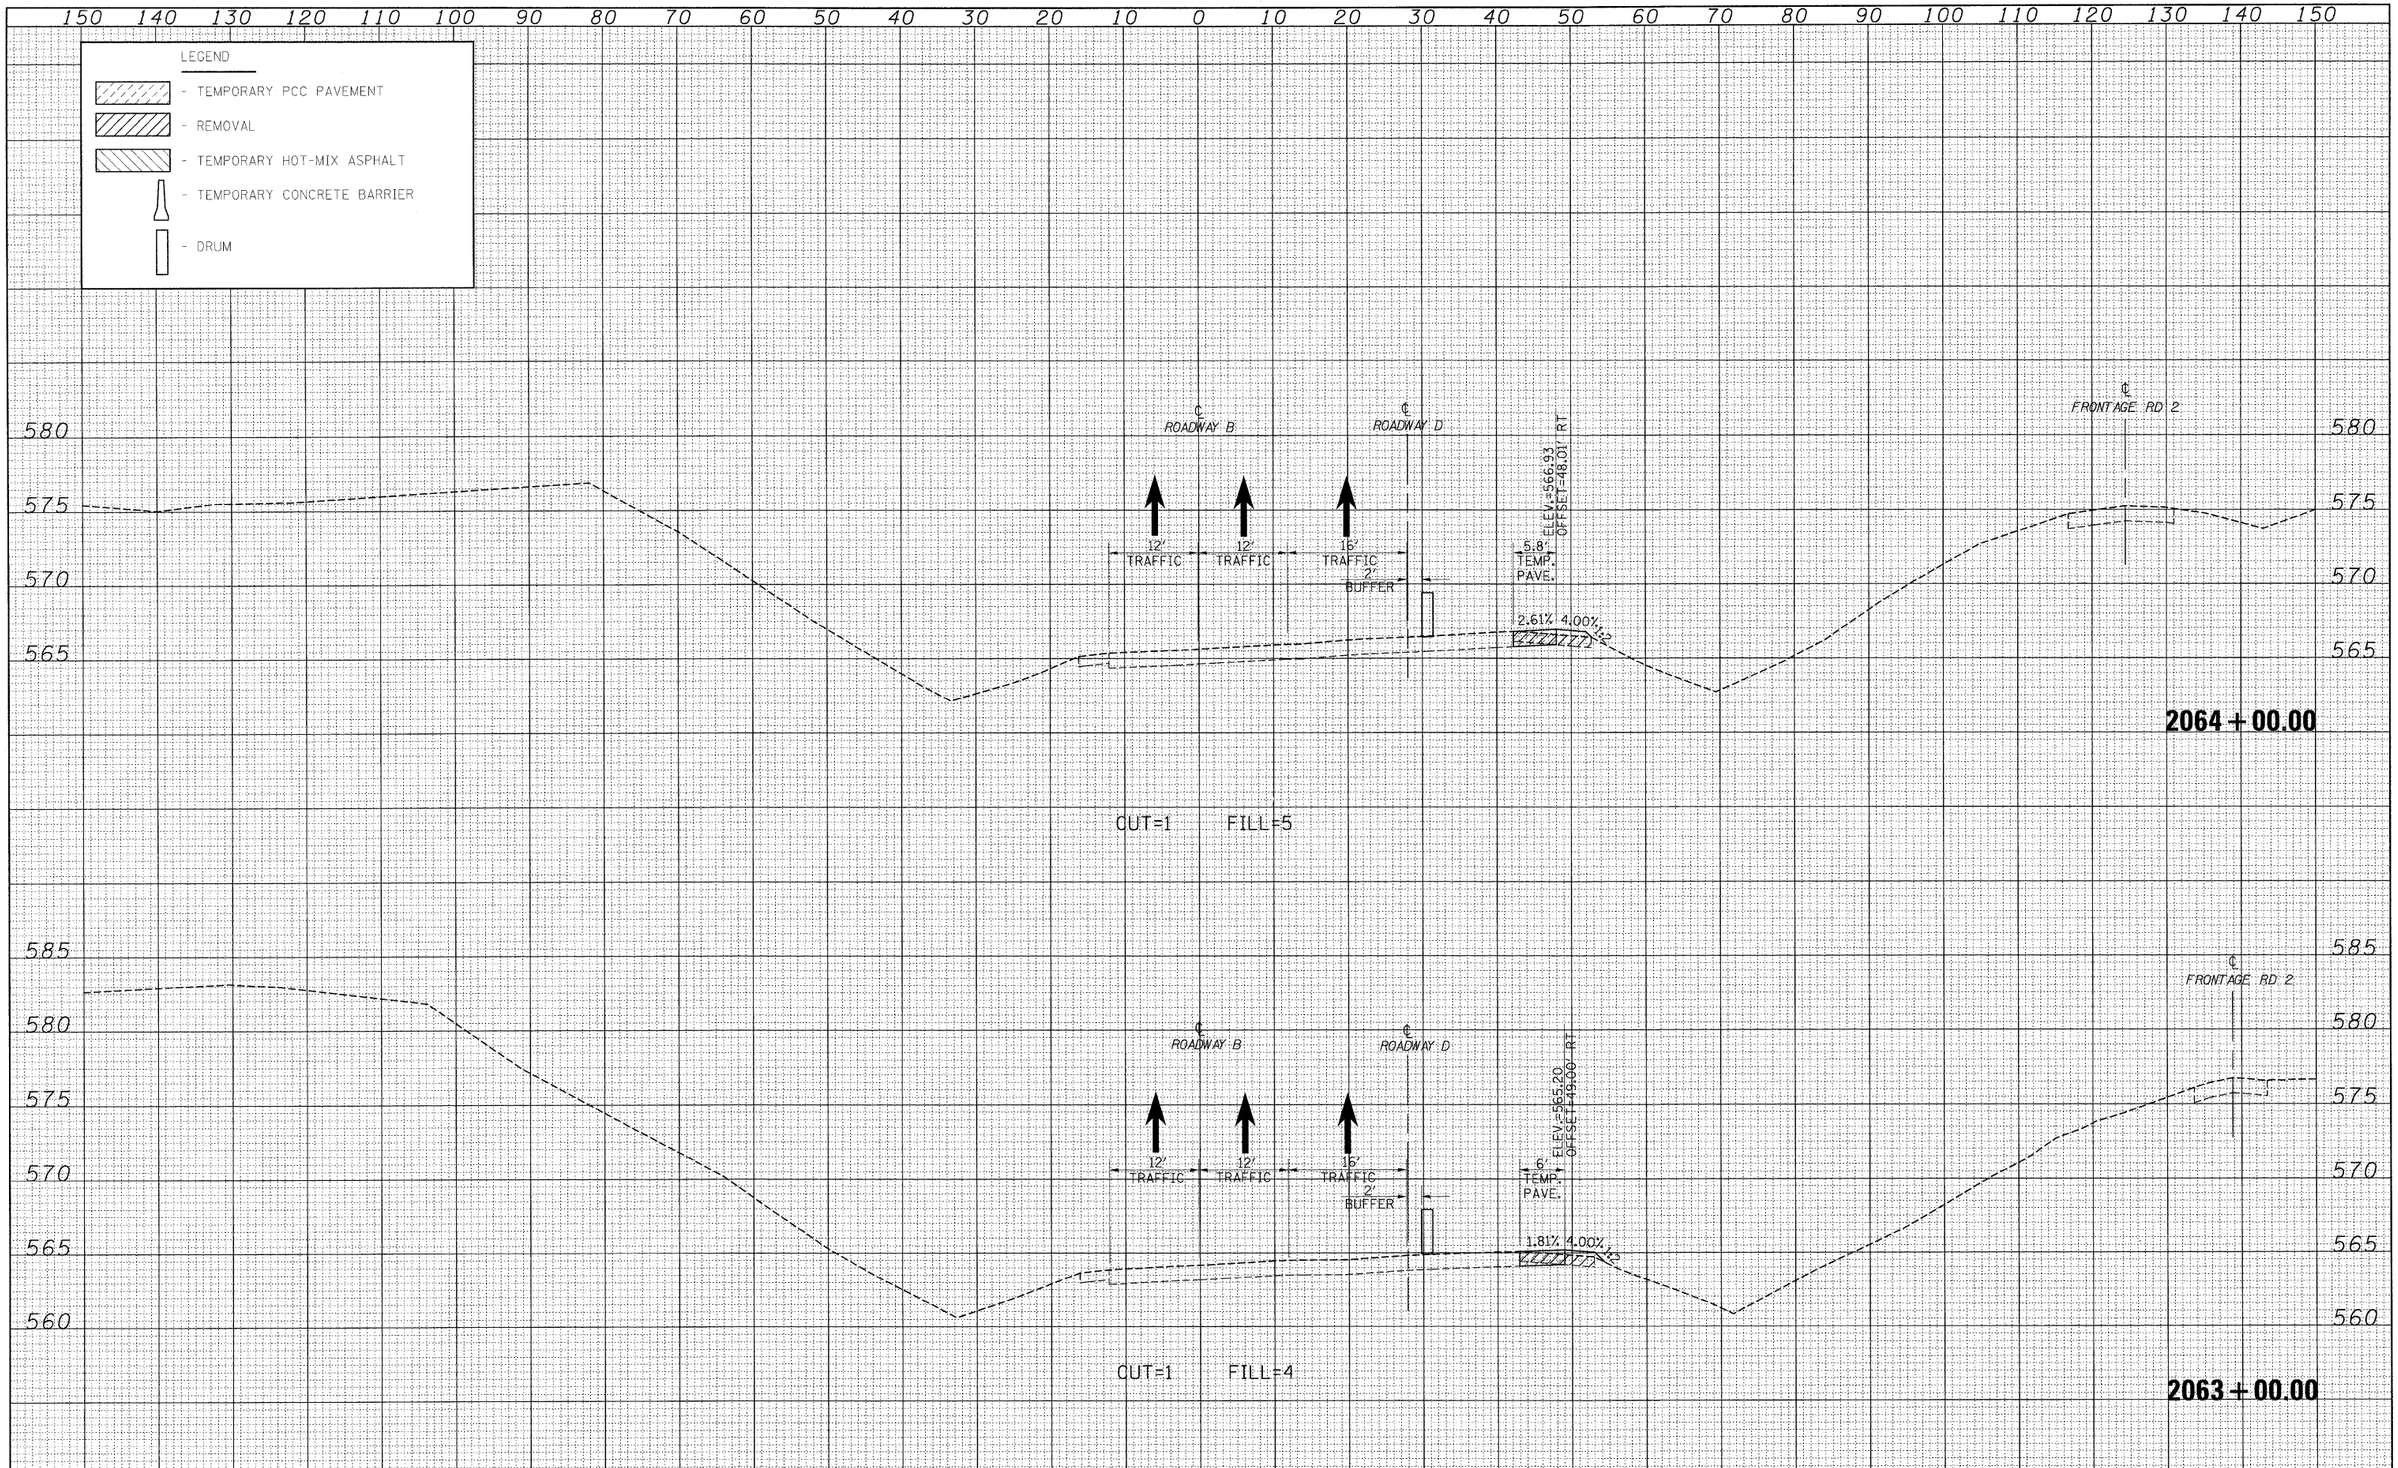

FILE NAME =	USER NAME = linda	DESIGNED - JWS	REVISED -	STATE OF ILLINOIS DEPARTMENT OF TRANSPORTATION	MAINTENANCE OF TRAFFIC SOUTH TRI LEVEL – ROADWAY B (PRE-STAGE 1)	F.A.I. RTE.	SECTION	COUNTY	TOTAL SHEETS	SHEET NO.
		DRAWN - LEC	REVISED -			57/70	(25-3)R	EFFINGHAM	1416	840
	PLOT SCALE = 10.0000 ' / IN.	CHECKED - BRM	REVISED -					CONTRACT NO. 74296		
	PLOT DATE = 3/19/2010	DATE - 2-25-08	REVISED -		SCALE: 1"=10' / SHEET NO. 40 OF 59 SHEETS / STA. 2063+00.00 TO STA. 2064+00.00	FED. ROAD DIST. NO.	ILLINOIS	FED. AID PROJECT		