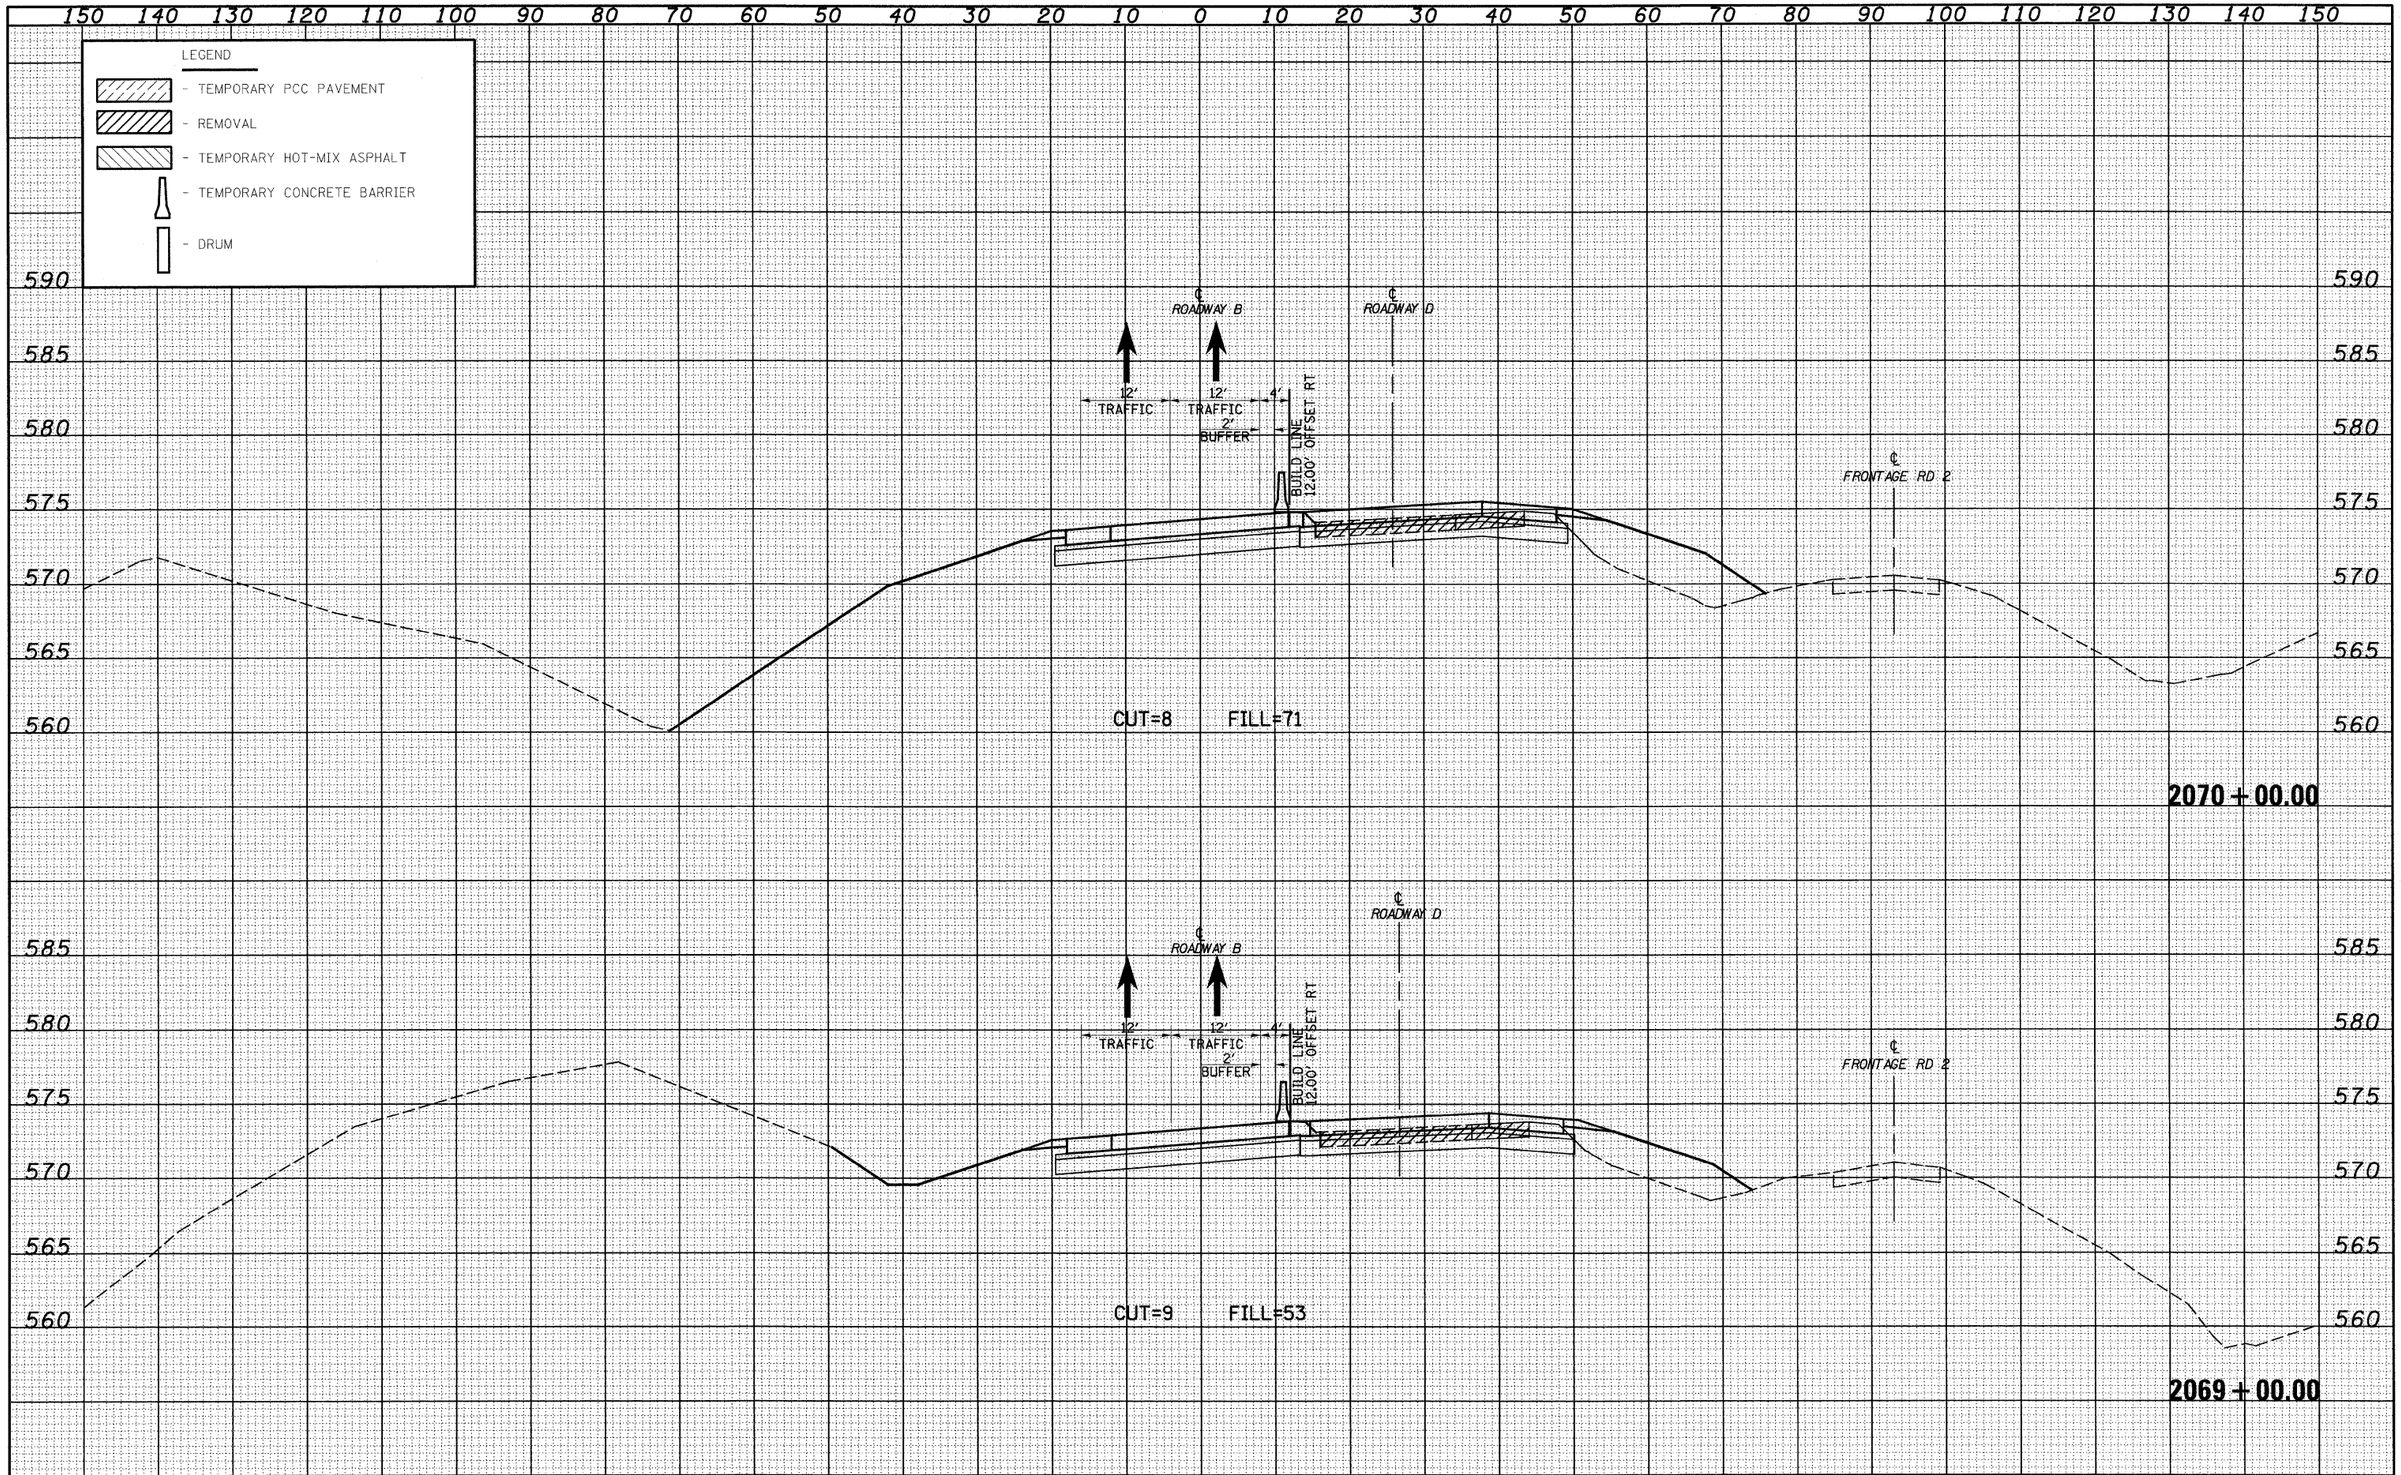

FILE NAME = S:\Projects\403-00072.57-70\dgn\S Tri Lv\cash_I70S0DMOT-S2.dgn	USER NAME = linda	DESIGNED - JWS	REVISED -	STATE OF ILLINOIS DEPARTMENT OF TRANSPORTATION	MAINTENANCE OF TRAFFIC SOUTH TRI LEVEL - ROADWAY B (STAGE 2)	F.A. RTE. 57/70	SECTION (25-3)R	COUNTY EFFINGHAM	TOTAL SHEETS 1416	SHEET NO. 975
		DRAWN - LEC	REVISED -					CONTRACT NO. 74296		
	PLOT SCALE = 20.0000 ' / IN.	CHECKED - BRM	REVISED -							
	PLOT DATE = 2/9/2010	DATE - 2-25-08	REVISED -		SCALE: 1"=10' SHEET NO. 43 OF 59 SHEETS STA. 2069+00.00 TO STA. 2070+00.00	FED. ROAD DIST. NO.	ILLINOIS	FED. AID PROJECT		