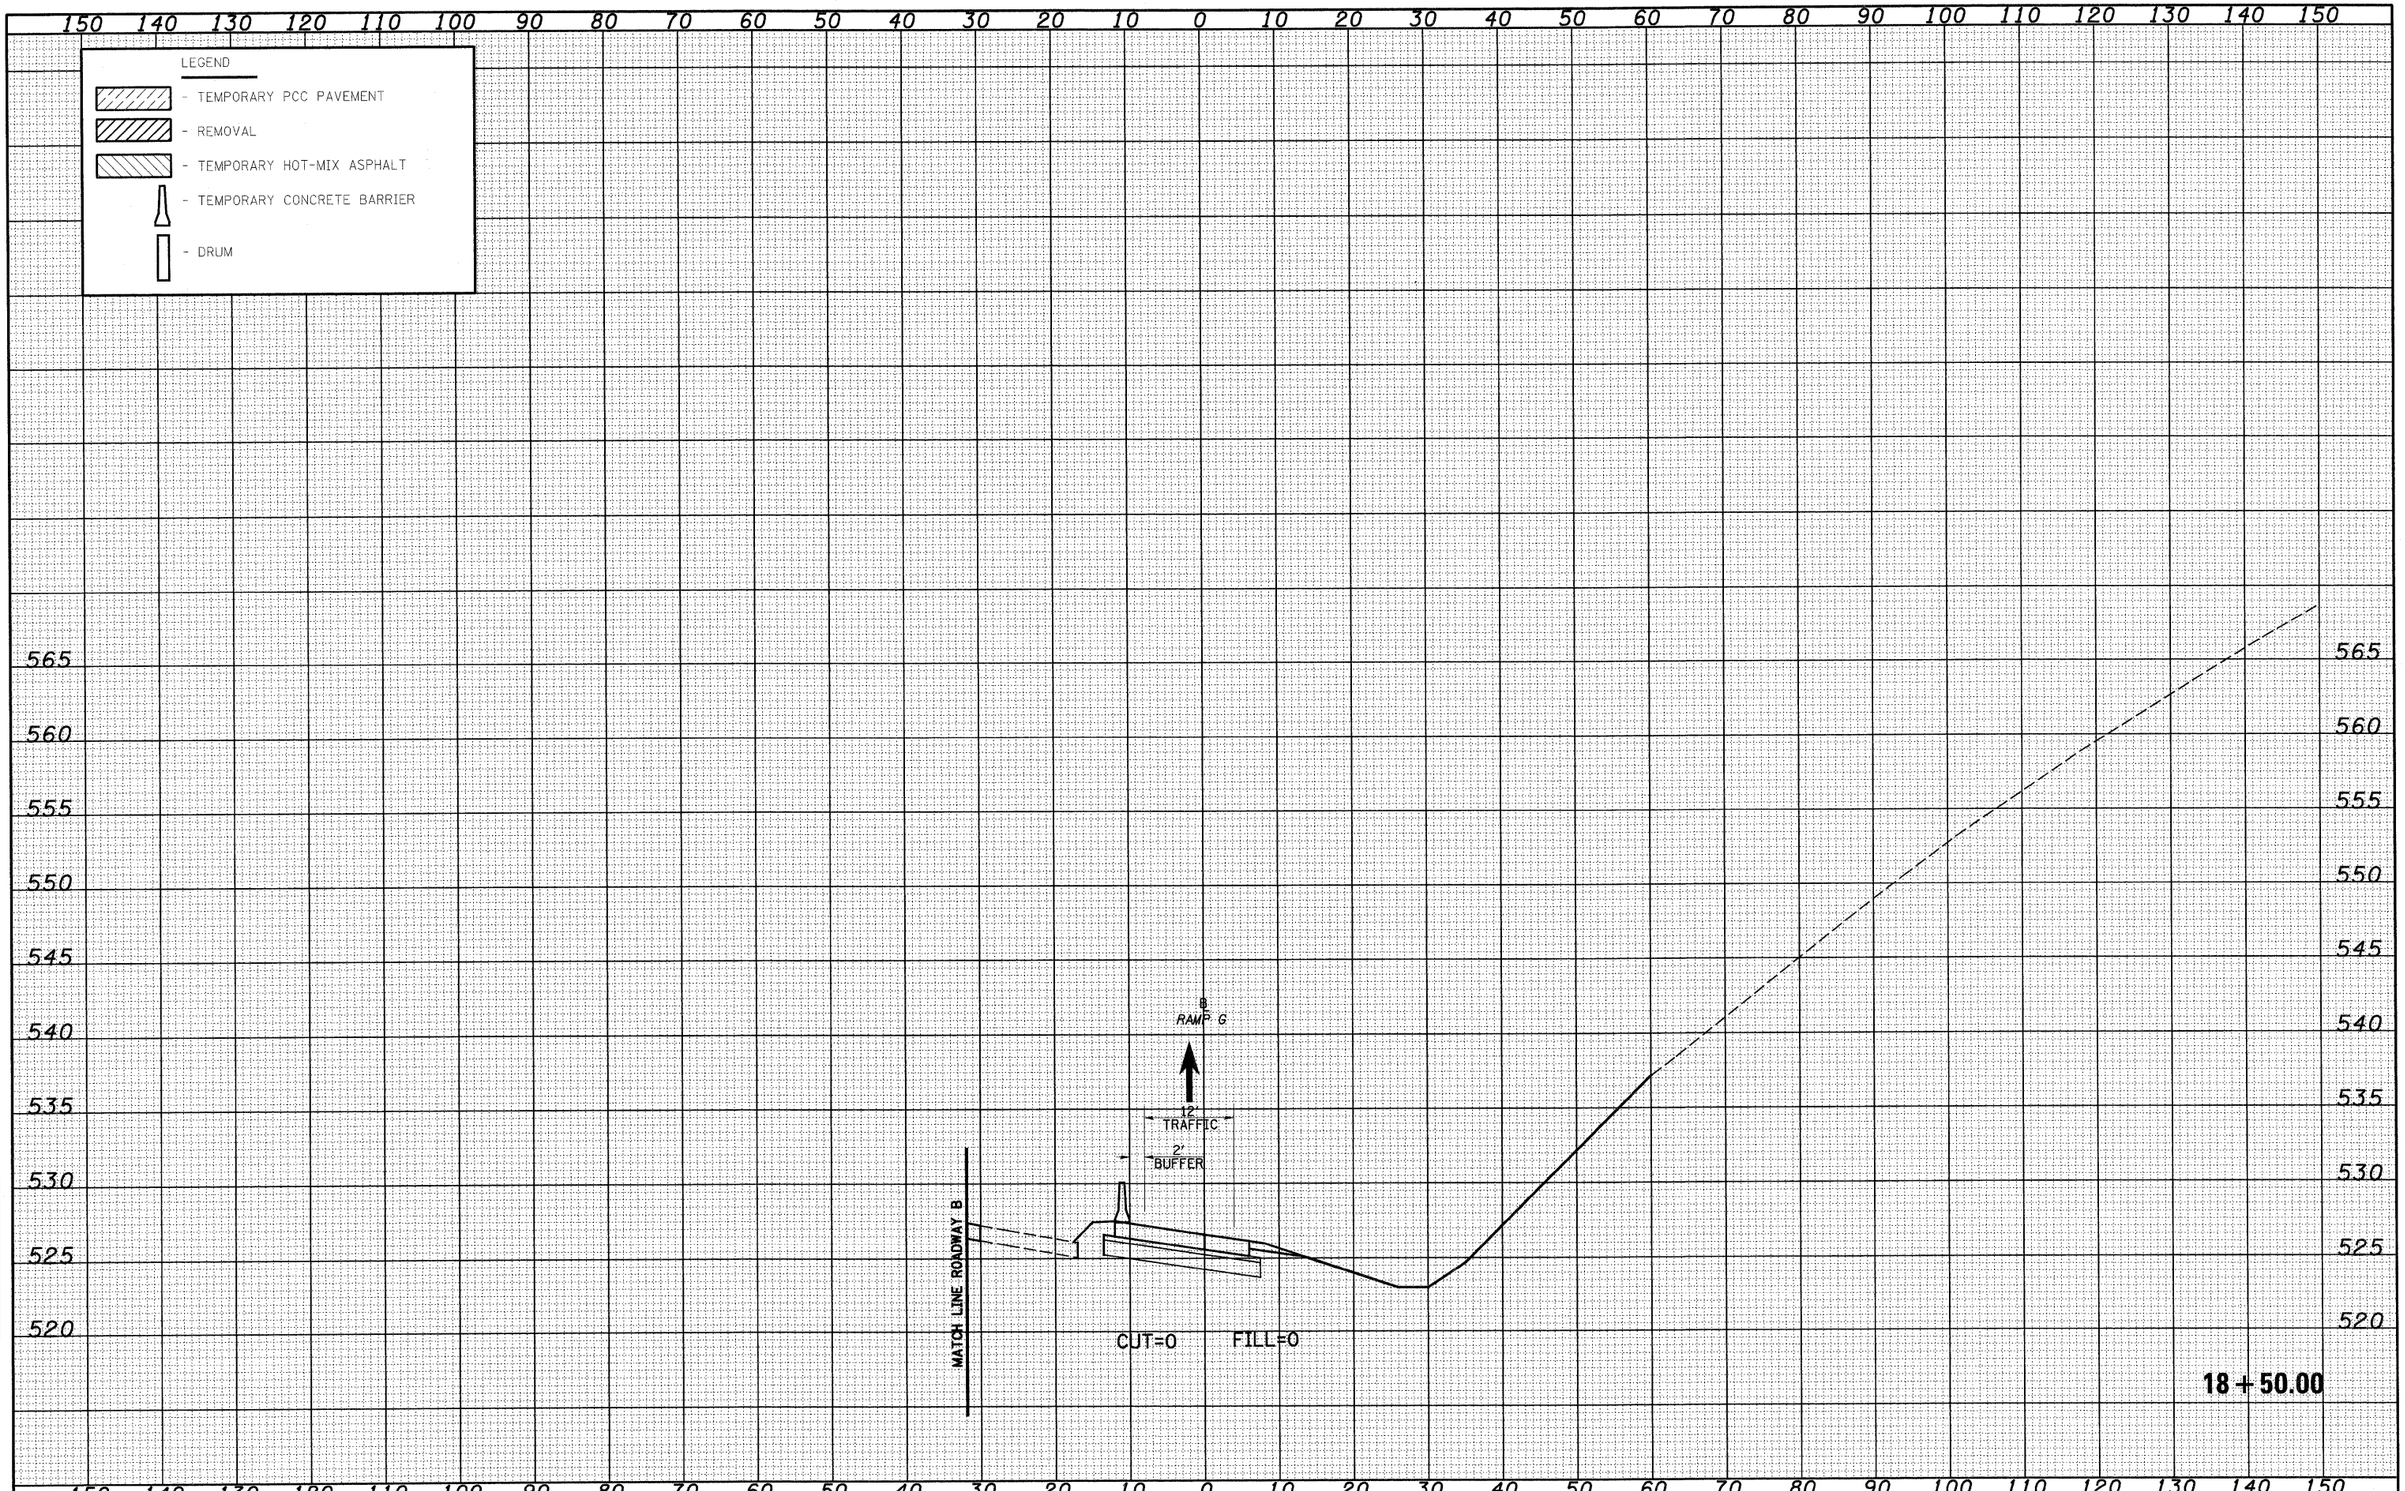


| FINAL SURVEY | | BY | DATE |
|---|---|---|---|
| NOTE BOOK | SURVEYED | | |
| | PLOTTED | | |
| | TEMPLATE | | |
| | AREAS | | |
| NO. | AREAS CHECKED | | |

| ORIGINAL SURVEY | | BY | DATE |
|---|---|---|---|
| NOTE BOOK | SURVEYED | | |
| | PLOTTED | | |
| | TEMPLATE | | |
| | AREAS | | |
| NO. | AREAS CHECKED | | |

| | | | |
|---|---|---|---|
| FILE NAME = S:\Projects\ARB-RBRT2.57-7\Mdgn\S Tri\Lsrch DESIGN01-S3.dgn | USER NAME = linda | DESIGNED - JWS | REVISED - |
| | | DRAWN - LEC | REVISED - |
| | PLOT SCALE = 20.0000 ' / IN. | CHECKED - BRM | REVISED - |
| | PLOT DATE = 2/10/2010 | DATE - 2-25-08 | REVISED - |

**STATE OF ILLINOIS**
**DEPARTMENT OF TRANSPORTATION**

**MAINTENANCE OF TRAFFIC SOUTH TRI LEVEL – RAMP G (STAGE 1B)**

SCALE: 1"=10' | SHEET NO. 3 OF 4 SHEETS | STA. 18+50.00 TO STA. 18+50.00

| F.A.I. RTE. | SECTION | COUNTY | TOTAL SHEETS | SHEET NO. |
|---|---|---|---|---|
| 57/70 | (25-3)R | EFFINGHAM | 1416 | 1328 |
| | | CONTRACT NO. 74296 | | |

FED. ROAD DIST. NO. | ILLINOIS | FED. AID PROJECT