FAP ROUTE	SECTION	COUNTY	TOTAL SHEETS	SHEET NO
310	60-16-1&1B,42-1&1B	MADISON AND JERSEY	481	130
STA		TO STA		

EXISTING CONDITIONS:

CONTRACT NO. 76318

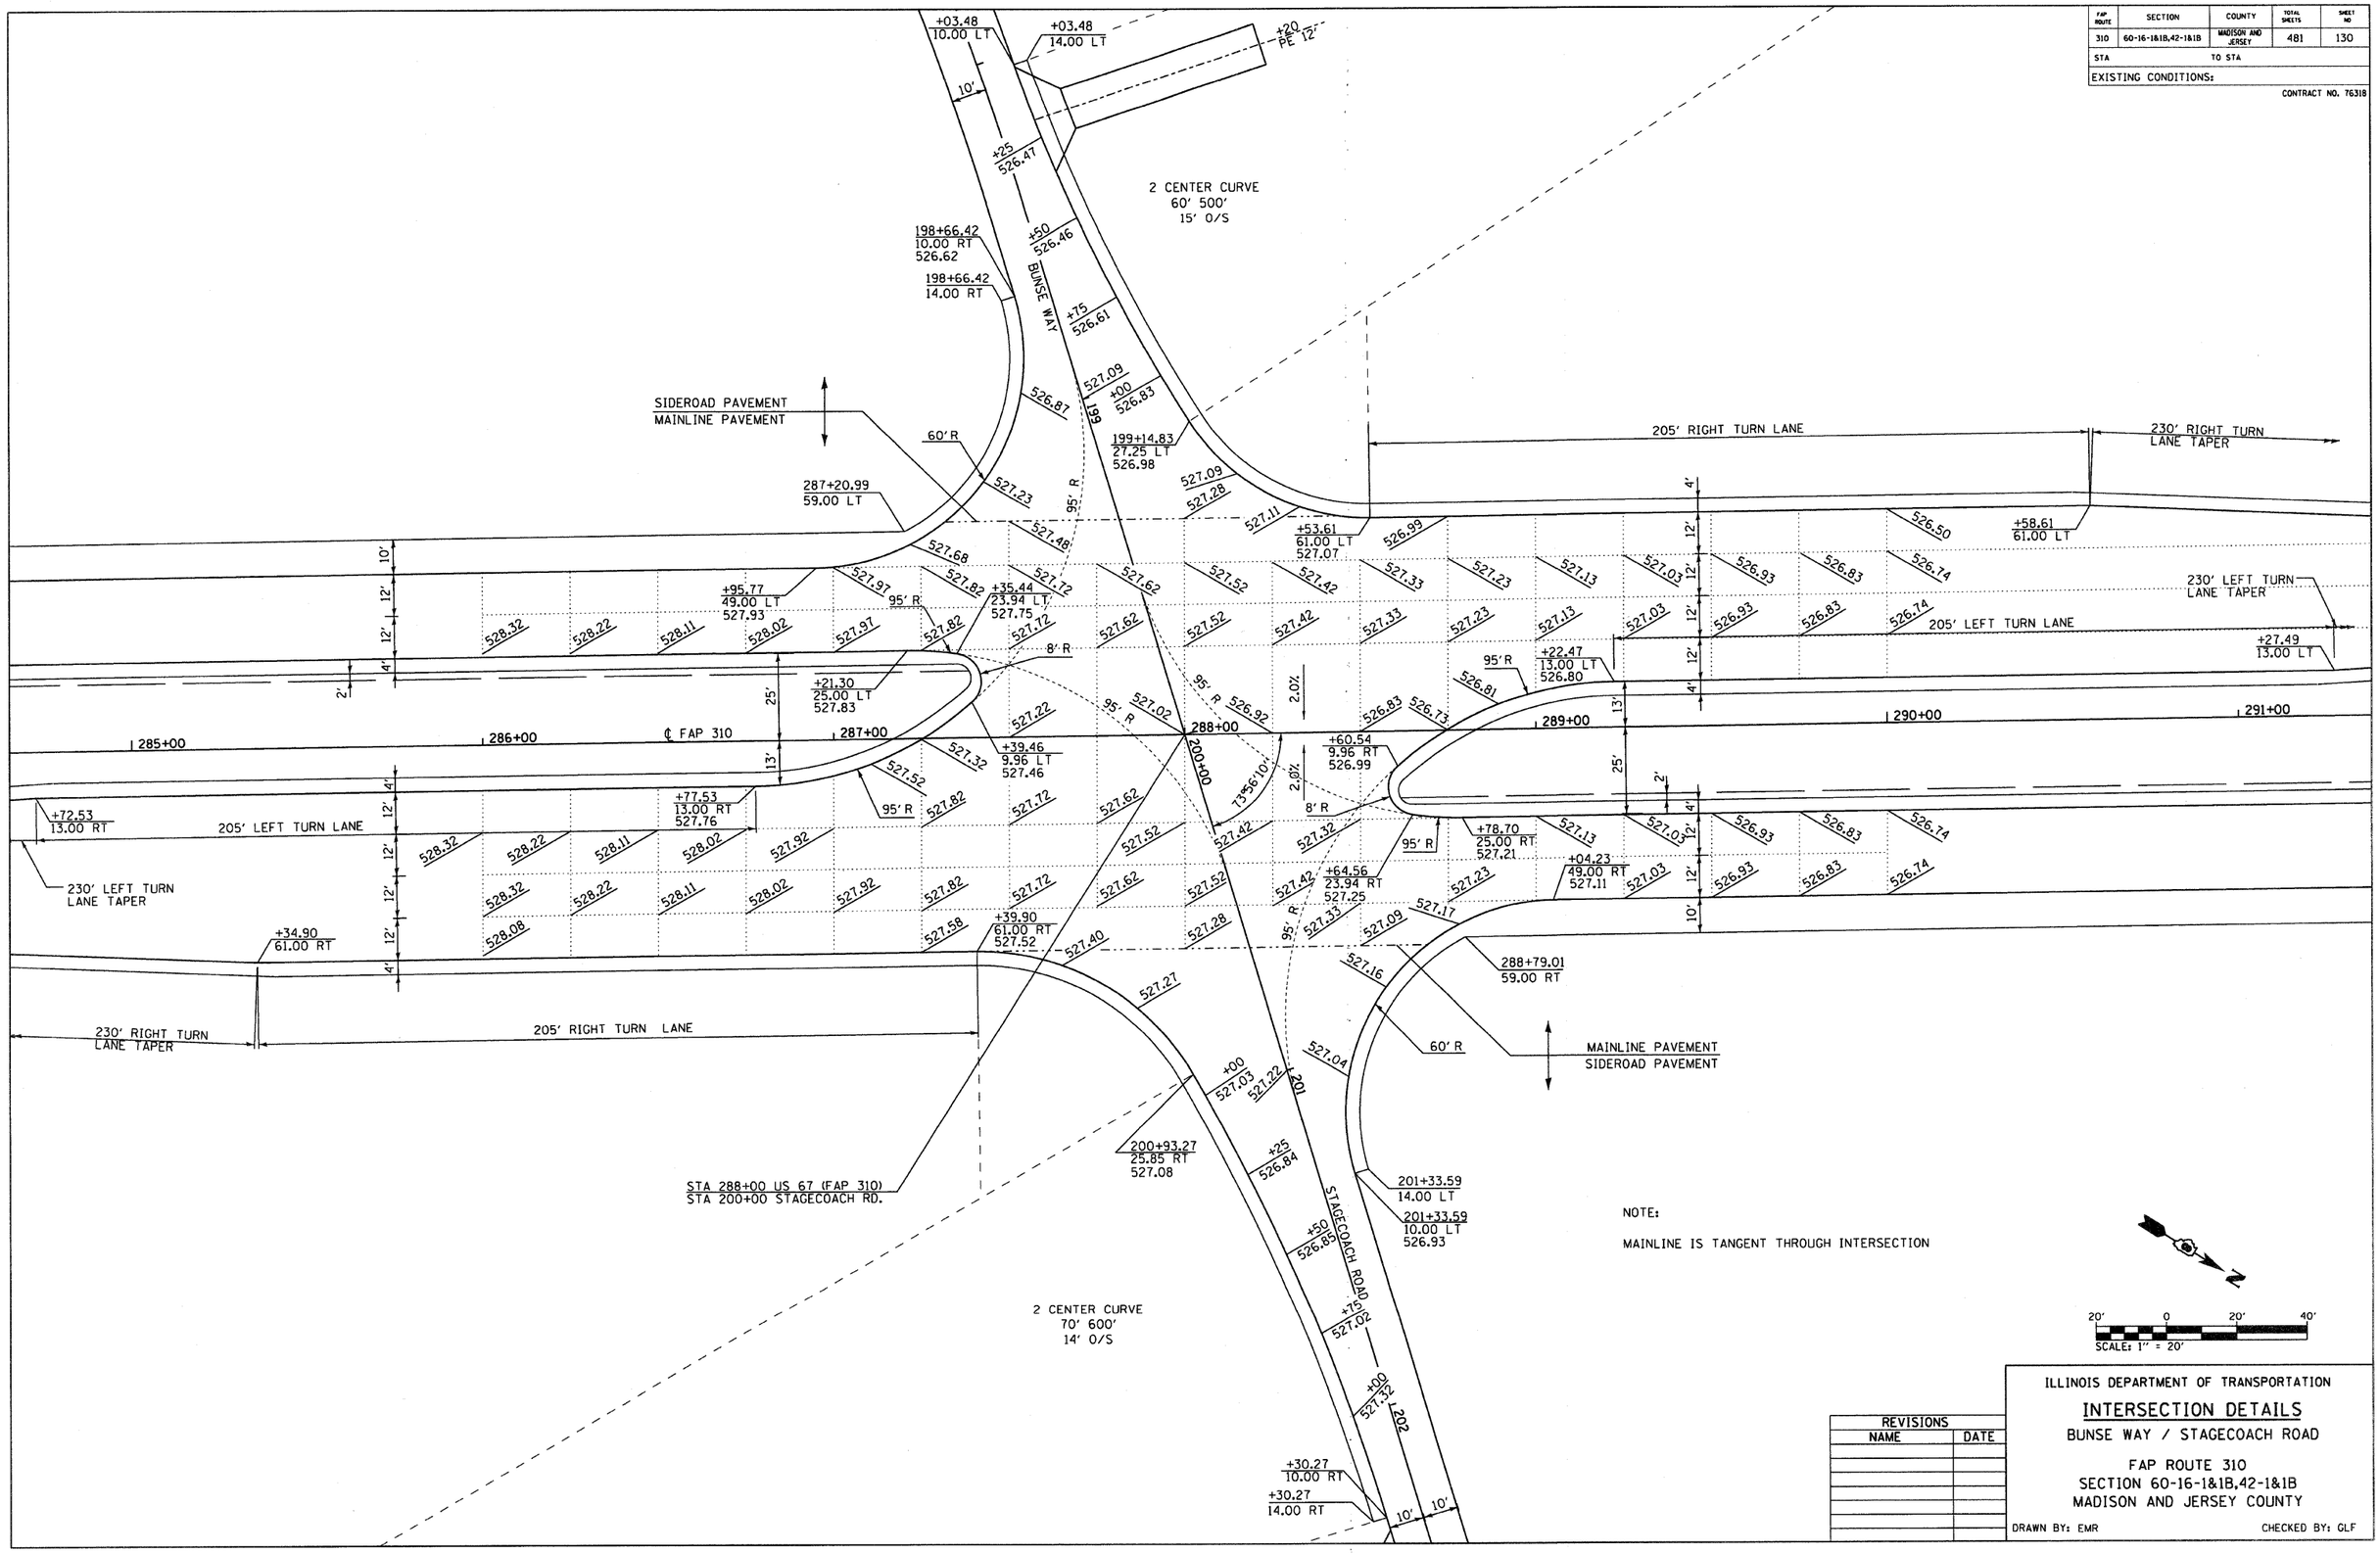

NOTE:

MAINLINE IS TANGENT THROUGH INTERSECTION

SCALE: 1" = 20'

REVISIONS	
NAME	DATE

ILLINOIS DEPARTMENT OF TRANSPORTATION

INTERSECTION DETAILS

BUNSE WAY / STAGECOACH ROAD

FAP ROUTE 310
SECTION 60-16-1&1B,42-1&1B
MADISON AND JERSEY COUNTY

DRAWN BY: EMR CHECKED BY: GLF

PLAN NOTE BOOK NO. ____ SURVEYED PLOTTED ALIGNMENT CHECKED RT. OF WAY CHECKED CADD FILE NAME BY DATE