F.A. RTE.	SECTION	COUNTY	TOTAL SHEETS	SHEET NO.
310	60-16-1&1B, 42-1&1B	MADISON/ JERSEY	481	238
STA.	TO STA.			
FED. ROAD DIST. NO.	ILLINOIS	FED. AID PROJECT		

FINAL SURVEY
NOTE BOOK
NO.
SURVEYED
PLOTTED
TOPO. PLOTTED
AREAS
AREAS CHECKED
BY
DATE
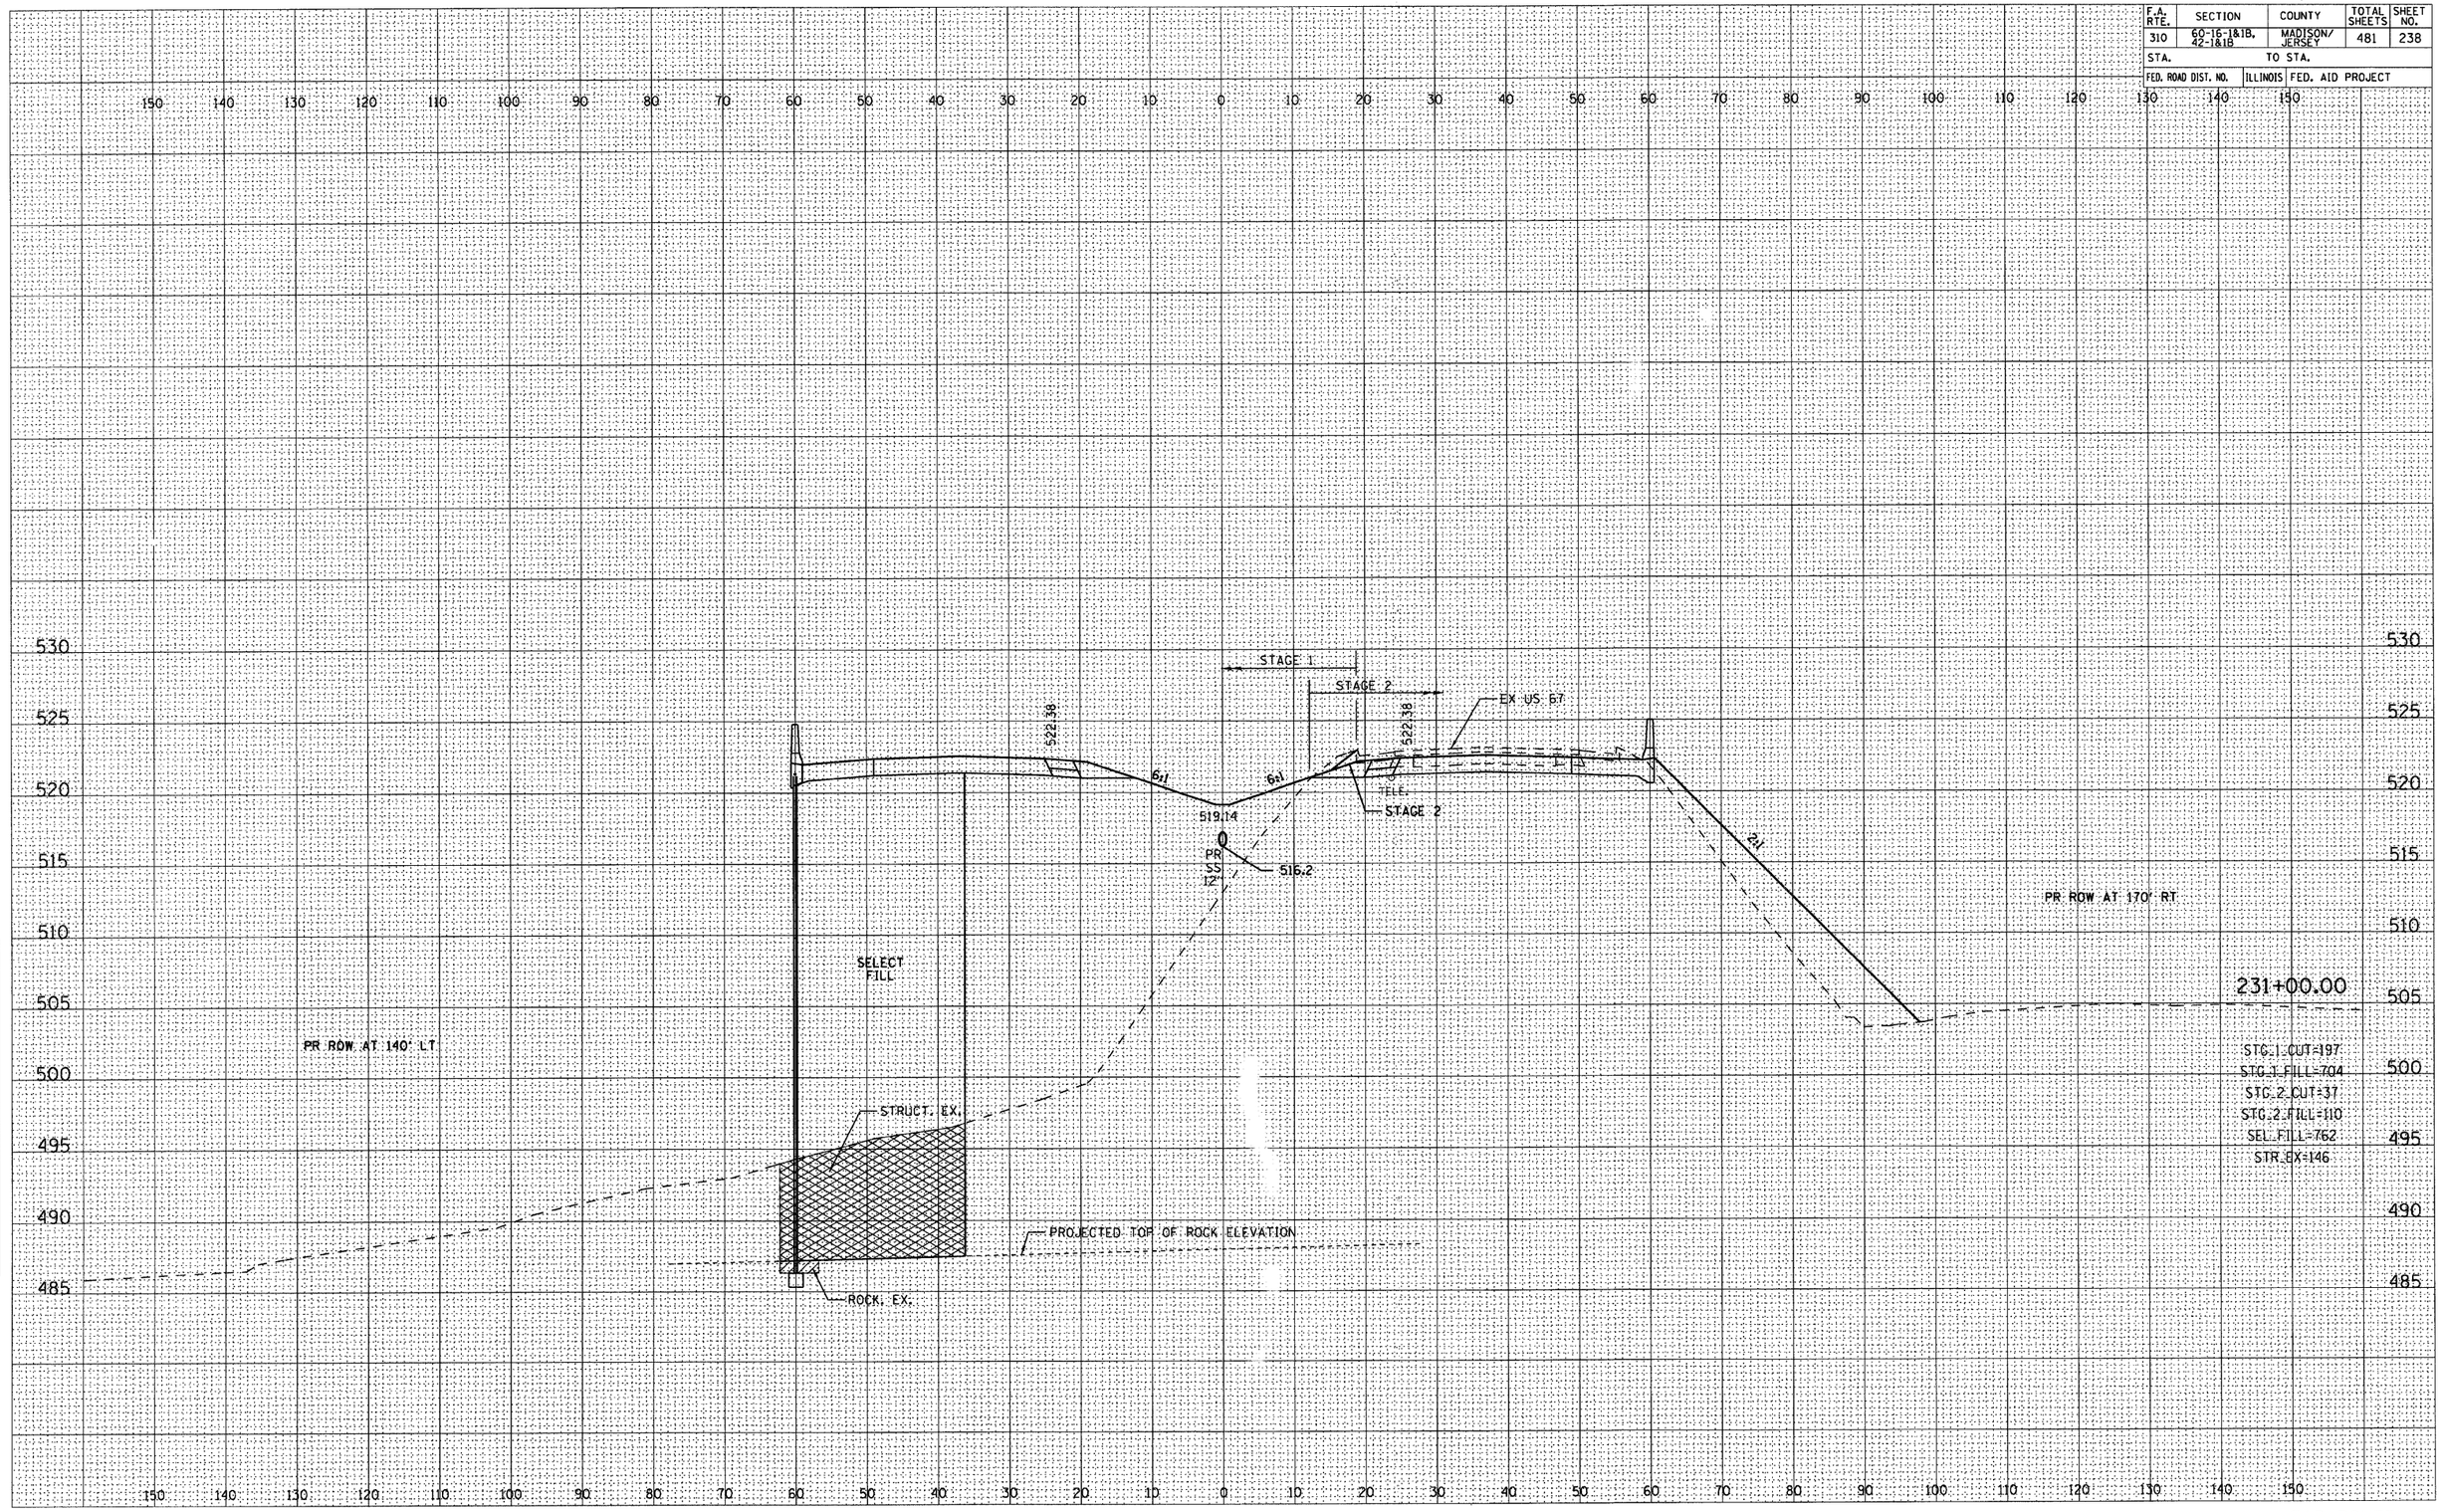
ORIGINAL SURVEY
NOTE BOOK
NO.
SURVEYED
PLOTTED
TOPO. PLOTTED
AREAS
AREAS CHECKED
BY
DATE