FINAL SURVEY		BY	DATE
	SURVEYED		
	PLOTTED		
NOTE BOOK	TEMPLATE		
	HORIZ.		
NO.	AREAS CHECKED		

ORIGINAL SURVEY		BY	DATE
	SURVEYED		
	PLOTTED		
NOTE BOOK	TEMPLATE		
	HORIZ.		
NO.	AREAS CHECKED		

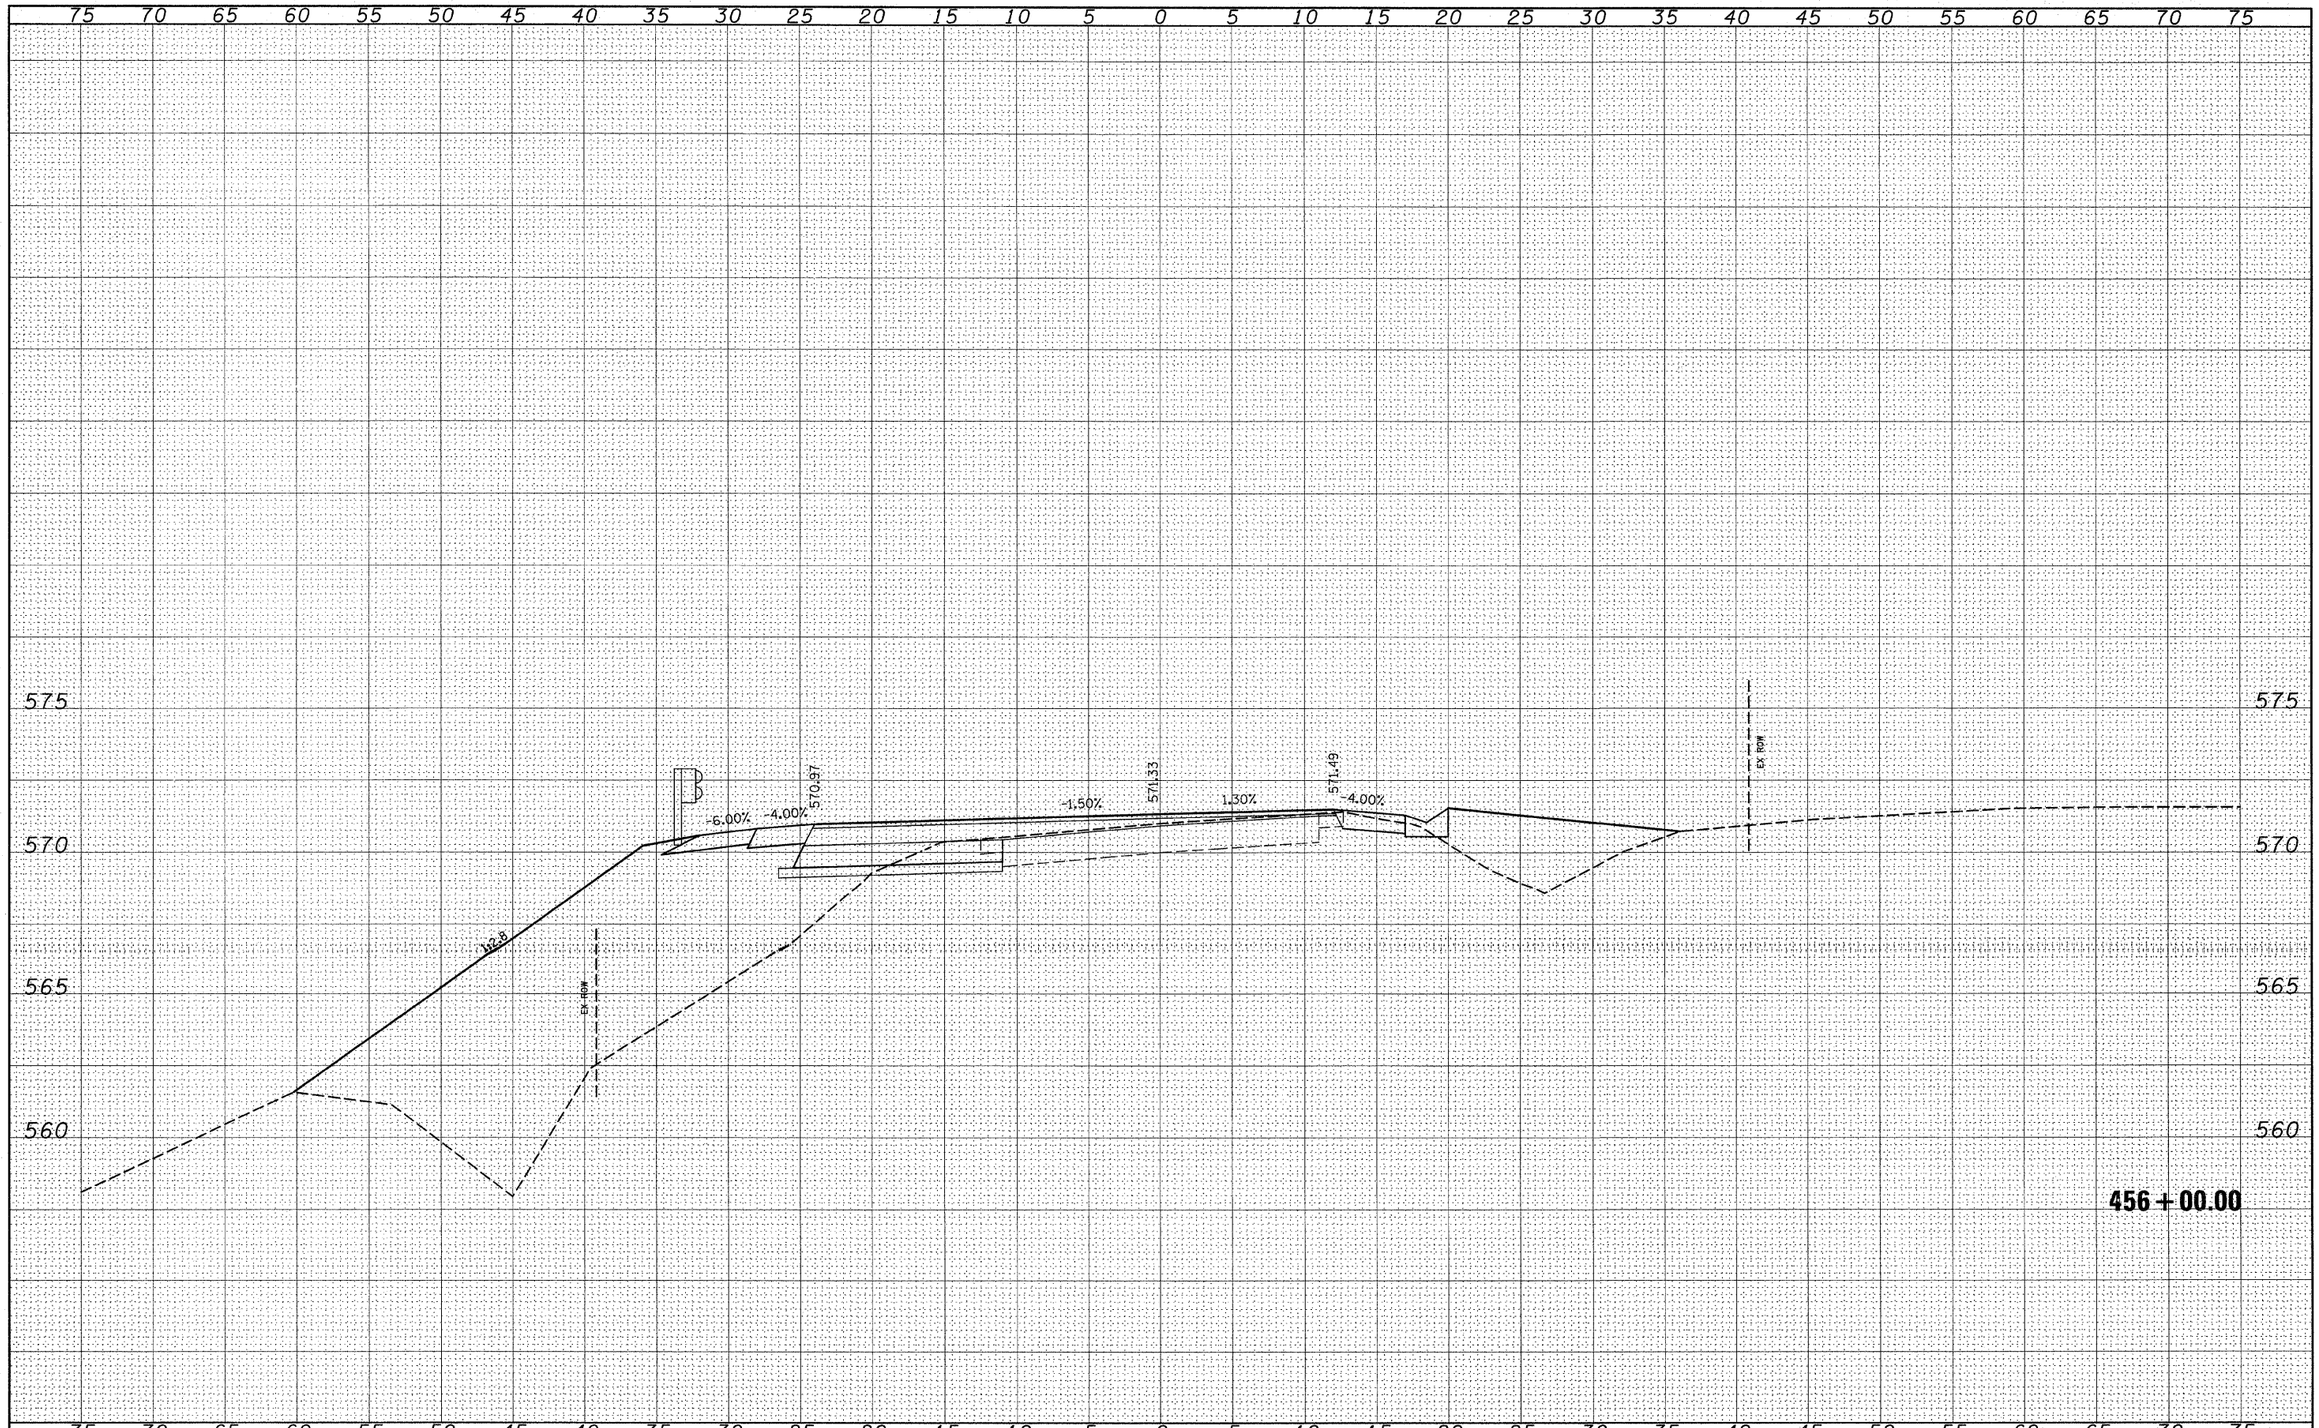

FILE NAME = $FILEL$	USER NAME = $USER$	DESIGNED - ___	REVISED - ___ _____
		DRAWN - ___	REVISED - ___ _____
	PLOT SCALE = $SCALE$	CHECKED - ___	REVISED - ___ _____
	PLOT DATE = $DATE$	DATE - _____	REVISED - ___ _____

STATE OF ILLINOIS
DEPARTMENT OF TRANSPORTATION

IL 158

SCALE: _____ | SHEET NO. __ OF ___ SHEETS | STA. 456+00.00 TO STA. 456+00.00

F.A.P. RTE.	SECTION	COUNTY	TOTAL SHEETS	SHEET NO.
809	(133,134)RS-5, 135RS-6	ST. CLAIR	762	470

CONTRACT NO. 76A47

ILLINOIS FED. AID PROJECT