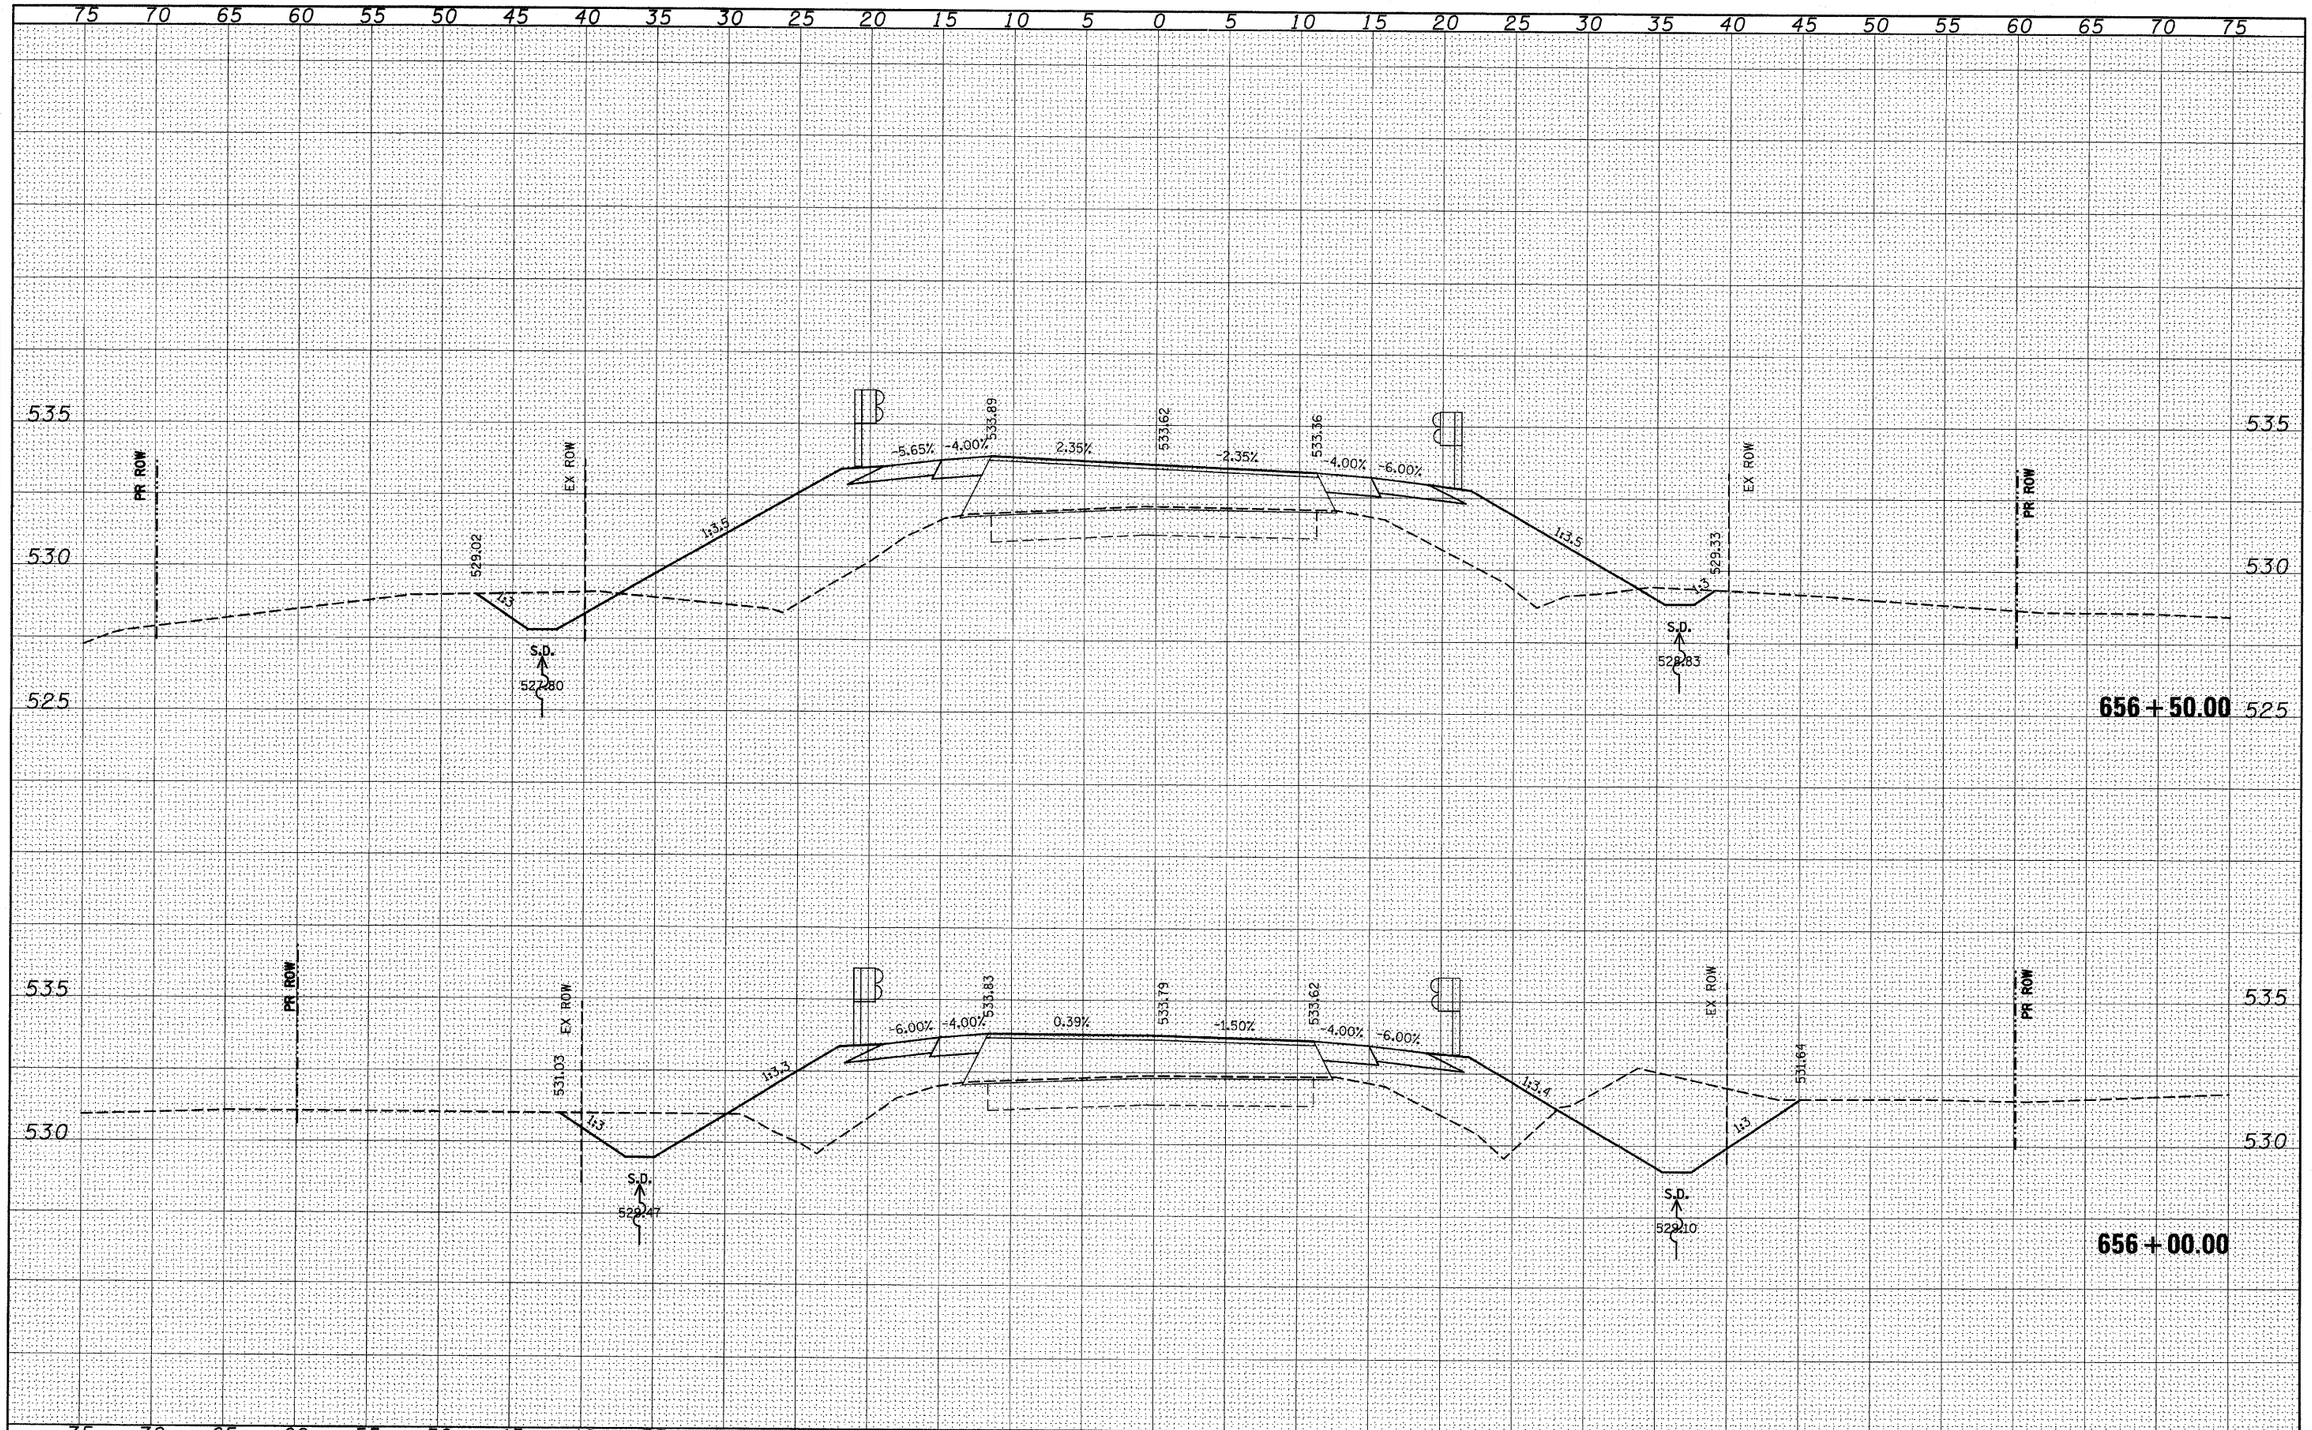


| FINAL SURVEY | BY | DATE |
|---|---|---|
| SURVEYED | | |
| PLOTTED | | |
| TEMPLATE | | |
| AREAS | | |
| AREAS CHECKED | | |
| NOTE BOOK NO. | | |

| ORIGINAL SURVEY | BY | DATE |
|---|---|---|
| SURVEYED | | |
| PLOTTED | | |
| TEMPLATE | | |
| AREAS | | |
| AREAS CHECKED | | |
| NOTE BOOK NO. | | |

FILE NAME = c:\pw_work\PWIDOT\KARLASAL\dms51269\xsht01902e.dgn

USER NAME = karlasal

PLOT SCALE = 5.0000 ' / IN.

PLOT DATE = 8/7/2009

| | | | |
|---|---|---|---|
| DESIGNED - | ___ | REVISED - | |
| DRAWN - | ___ | REVISED - | |
| CHECKED - | ___ | REVISED - | |
| DATE - | _____ | REVISED - | |

**STATE OF ILLINOIS**
**DEPARTMENT OF TRANSPORTATION**

**IL 158**

SCALE: _____ | SHEET NO. __ OF ___ SHEETS | STA. 656+00.00 TO STA. 656+50.00

| F.A.P. RTE. | SECTION | COUNTY | TOTAL SHEETS | SHEET NO. |
|---|---|---|---|---|
| 809 | (133,134)RS-5, 135RS-6 | ST. CLAIR | 762 | 683 |

CONTRACT NO. 76A47

ILLINOIS FED. AID PROJECT