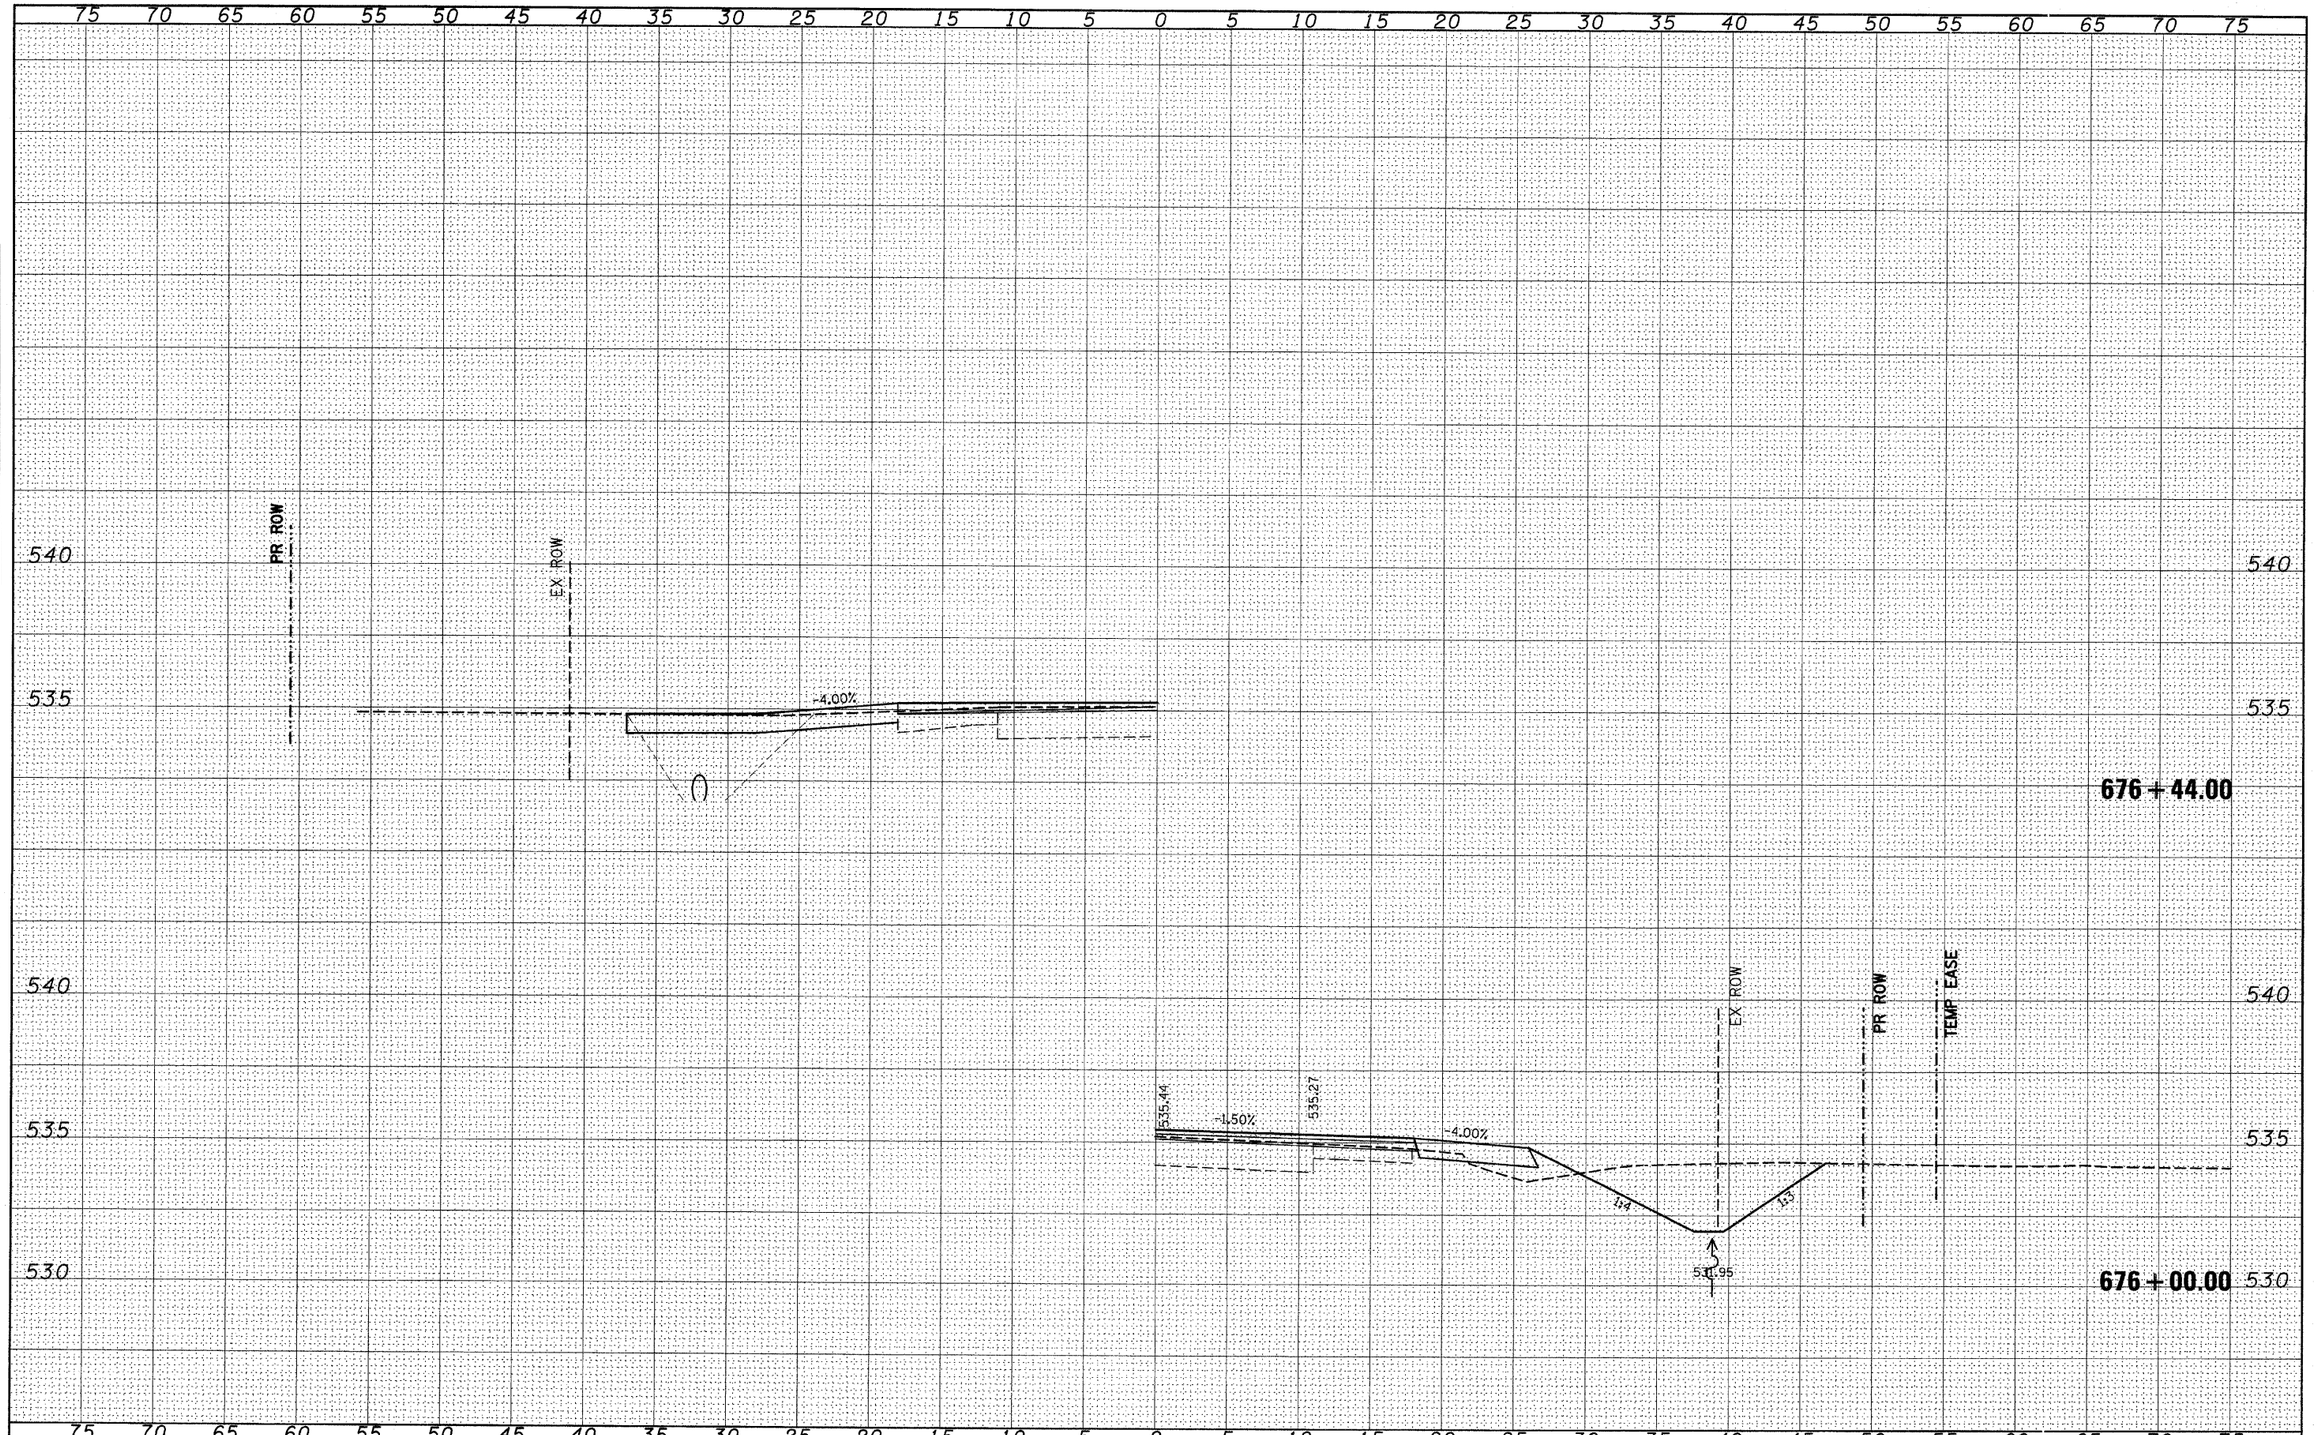


| FINAL SURVEY | | BY | DATE |
|---|---|---|---|
| | SURVEYED | | |
| | PLOTTED | | |
| | TEMPLATE | | |
| NOTE BOOK | AREAS | | |
| | AREAS CHECKED | | |
| NO. | | | |

| ORIGINAL SURVEY | | BY | DATE |
|---|---|---|---|
| | SURVEYED | | |
| | PLOTTED | | |
| | TEMPLATE | | |
| NOTE BOOK | AREAS | | |
| | AREAS CHECKED | | |
| NO. | | | |

FILE NAME = $FILEL$

USER NAME = $USER$ | DESIGNED - ___ | REVISED - ___

DRAWN - ___ | REVISED - ___

PLOT SCALE = $SCALE$ | CHECKED - ___ | REVISED - ___

PLOT DATE = $DATE$ | DATE - _____ | REVISED - ___

**STATE OF ILLINOIS**
**DEPARTMENT OF TRANSPORTATION**

**158 CROSS SECTION**

SCALE: _____ | SHEET NO. __ OF ___ SHEETS | STA. 676+00.00 TO STA. 676+44.00

| F.A.P. RTE. | SECTION | COUNTY | TOTAL SHEETS | SHEET NO. |
|---|---|---|---|---|
| 809 | (133,134)RS-5, 135RS-6 | ST. CLAIR | 762 | 700 |
| | | CONTRACT NO. 76A47 | | |
| | | ILLINOIS FED. AID PROJECT | | |