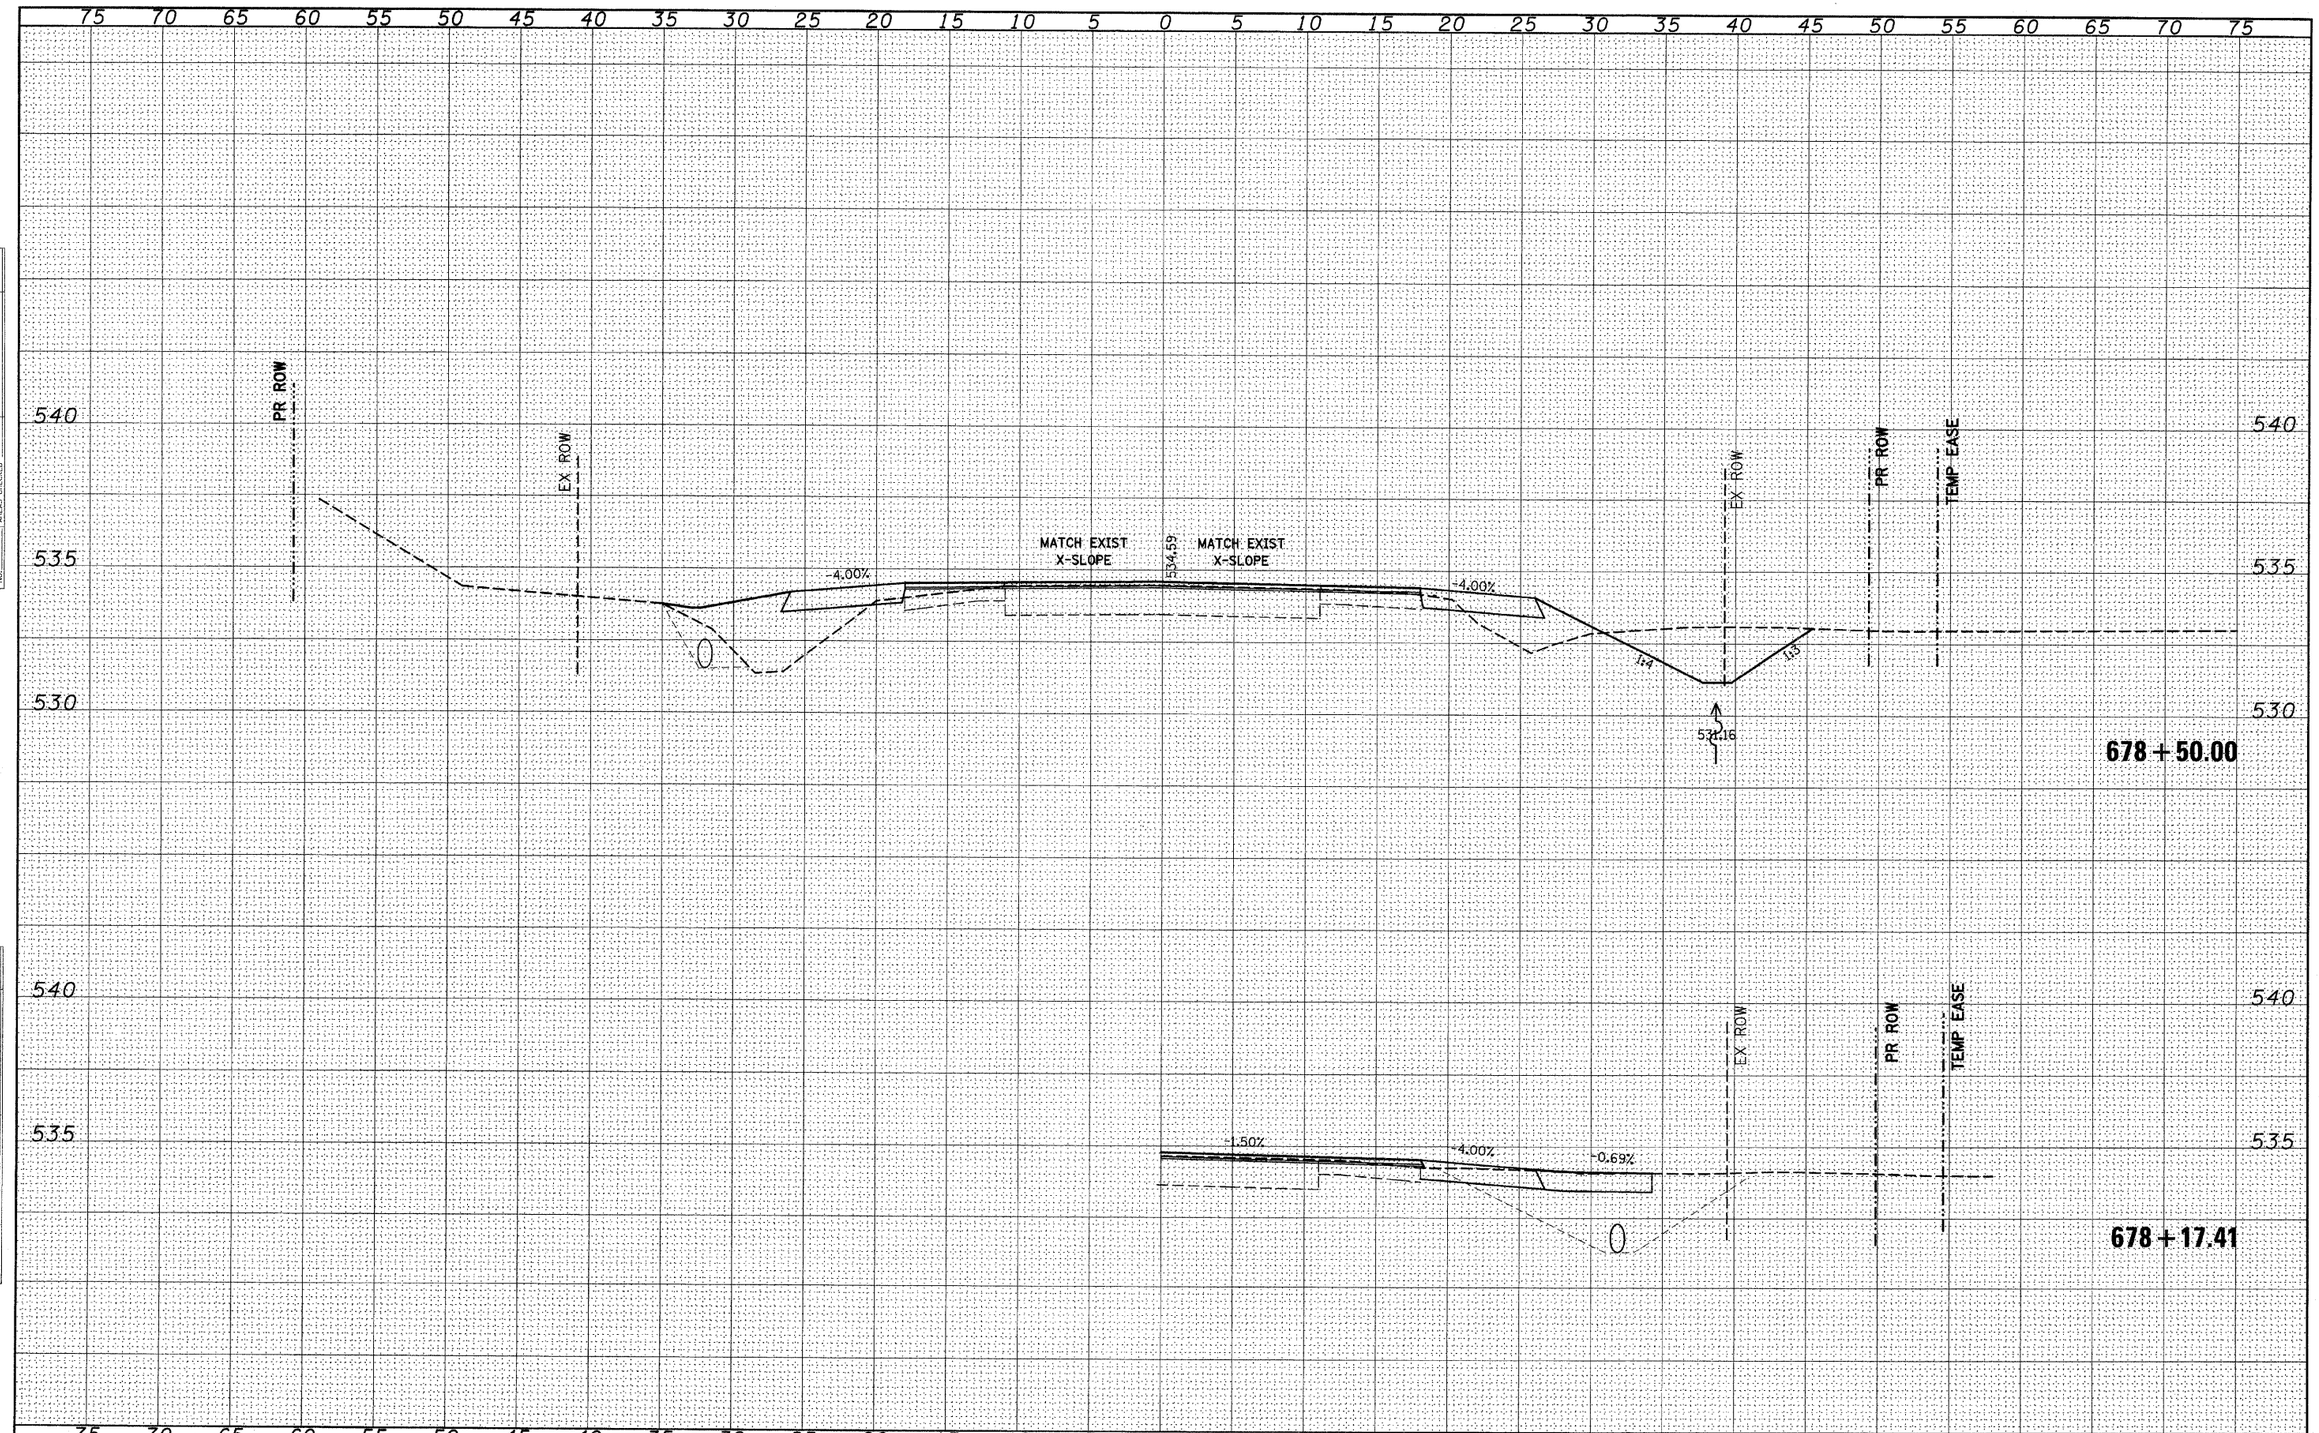

FINAL SURVEY	BY	DATE
SURVEYED		
PLOTTED		
TEMPLATE		
AREAS		
AREAS CHECKED		
NOTE BOOK NO.		

ORIGINAL SURVEY	BY	DATE
SURVEYED		
PLOTTED		
TEMPLATE		
AREAS		
AREAS CHECKED		
NOTE BOOK NO.		

FILE NAME = c:\pw_work\pwidot\karlasal\dms51269\xsght01902cc.dgn

USER NAME = karlasal

PLOT SCALE = 5.0000 ' / IN.

PLOT DATE = 8/7/2009

DESIGNED -	___	REVISED -	
DRAWN -	___	REVISED -	
CHECKED -	___	REVISED -	
DATE -	_____	REVISED -	

STATE OF ILLINOIS
DEPARTMENT OF TRANSPORTATION

158 CROSS SECTION

SCALE: _____ | SHEET NO. __ OF ___ SHEETS | STA. 678+17.41 TO STA. 678+50.00

F.A.P. RTE.	SECTION	COUNTY	TOTAL SHEETS	SHEET NO.
809	(133,134)RS-5,135RS-6	ST. CLAIR	762	703

CONTRACT NO. 76A47

ILLINOIS FED. AID PROJECT