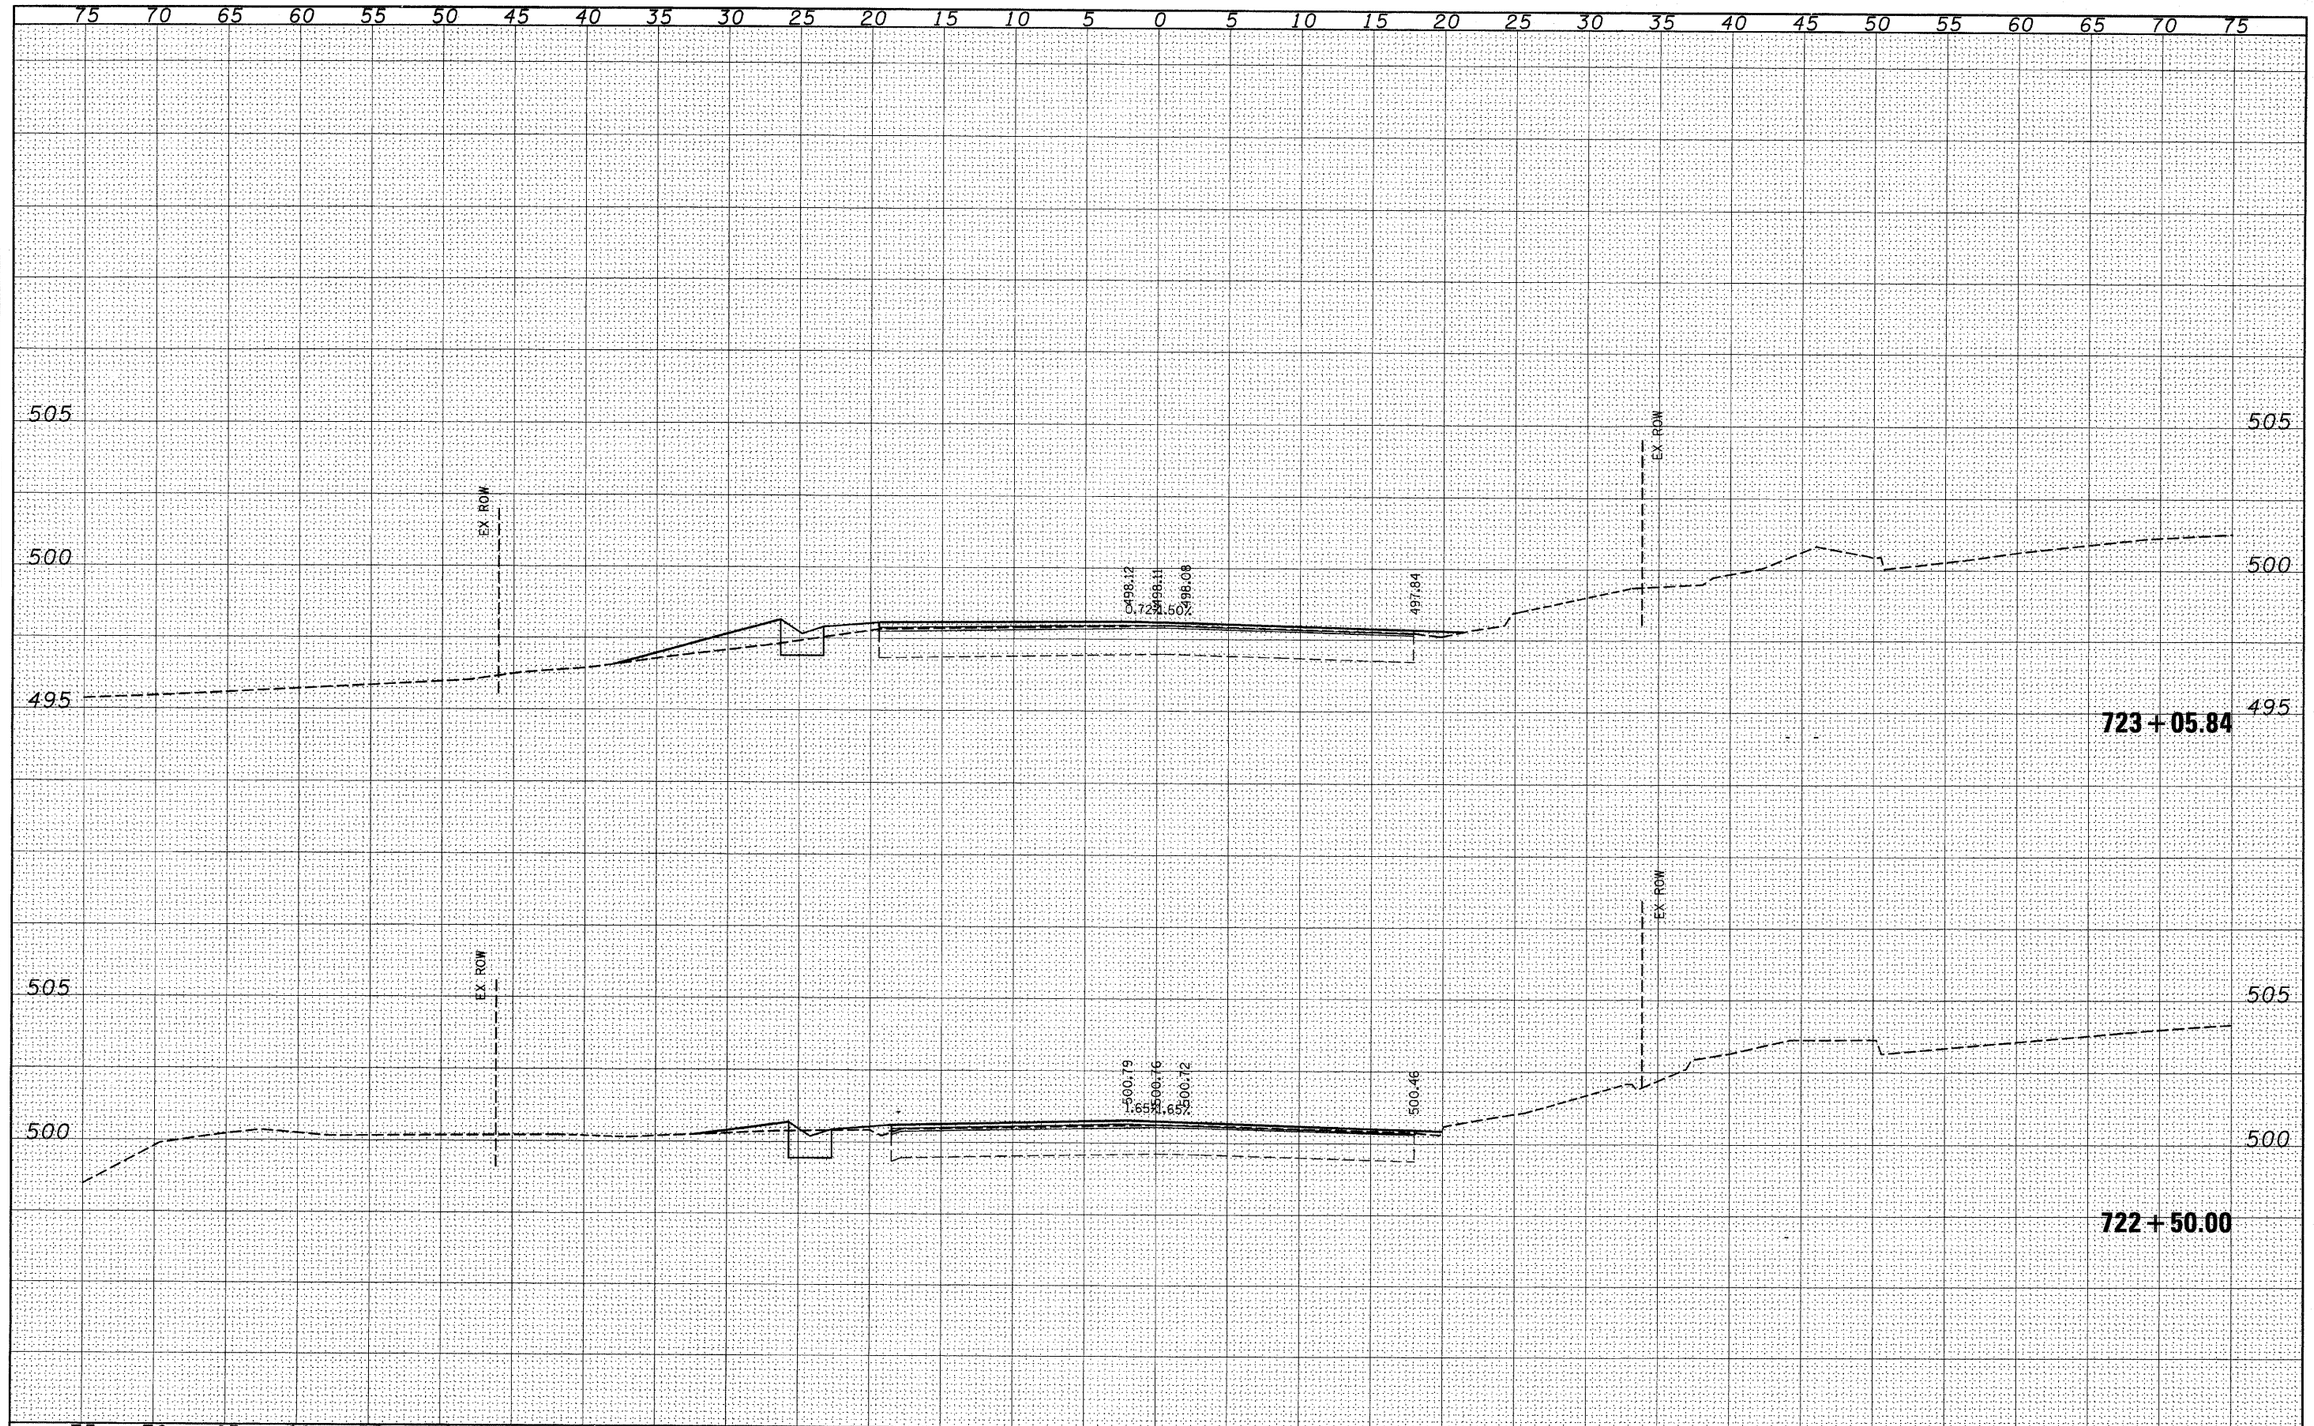

FINAL SURVEY	BY	DATE
SURVEYED		
PLOTTED		
TRAVERSE		
NOTE BOOK		
AREAS		
AREAS CHECKED		
NO.		

ORIGINAL SURVEY	BY	DATE
SURVEYED		
PLOTTED		
TRAVERSE		
NOTE BOOK		
AREAS		
AREAS CHECKED		
NO.		

FILE NAME = $FILEL$

USER NAME = $USER$	DESIGNED - ___	REVISED -	
	DRAWN - ___	REVISED -	
PLOT SCALE = $SCALE$	CHECKED - ___	REVISED -	
PLOT DATE = $DATE$	DATE - _____	REVISED -	

STATE OF ILLINOIS
DEPARTMENT OF TRANSPORTATION

IL 158

SCALE: _____ | SHEET NO. __ OF ___ SHEETS | STA. 722+50.00 TO STA. 723+05.84

F.A.P. RTE.	SECTION	COUNTY	TOTAL SHEETS	SHEET NO.
809	(133,134)RS-5, 135RS-6	ST. CLAIR	762	752

CONTRACT NO. 76A47

ILLINOIS FED. AID PROJECT