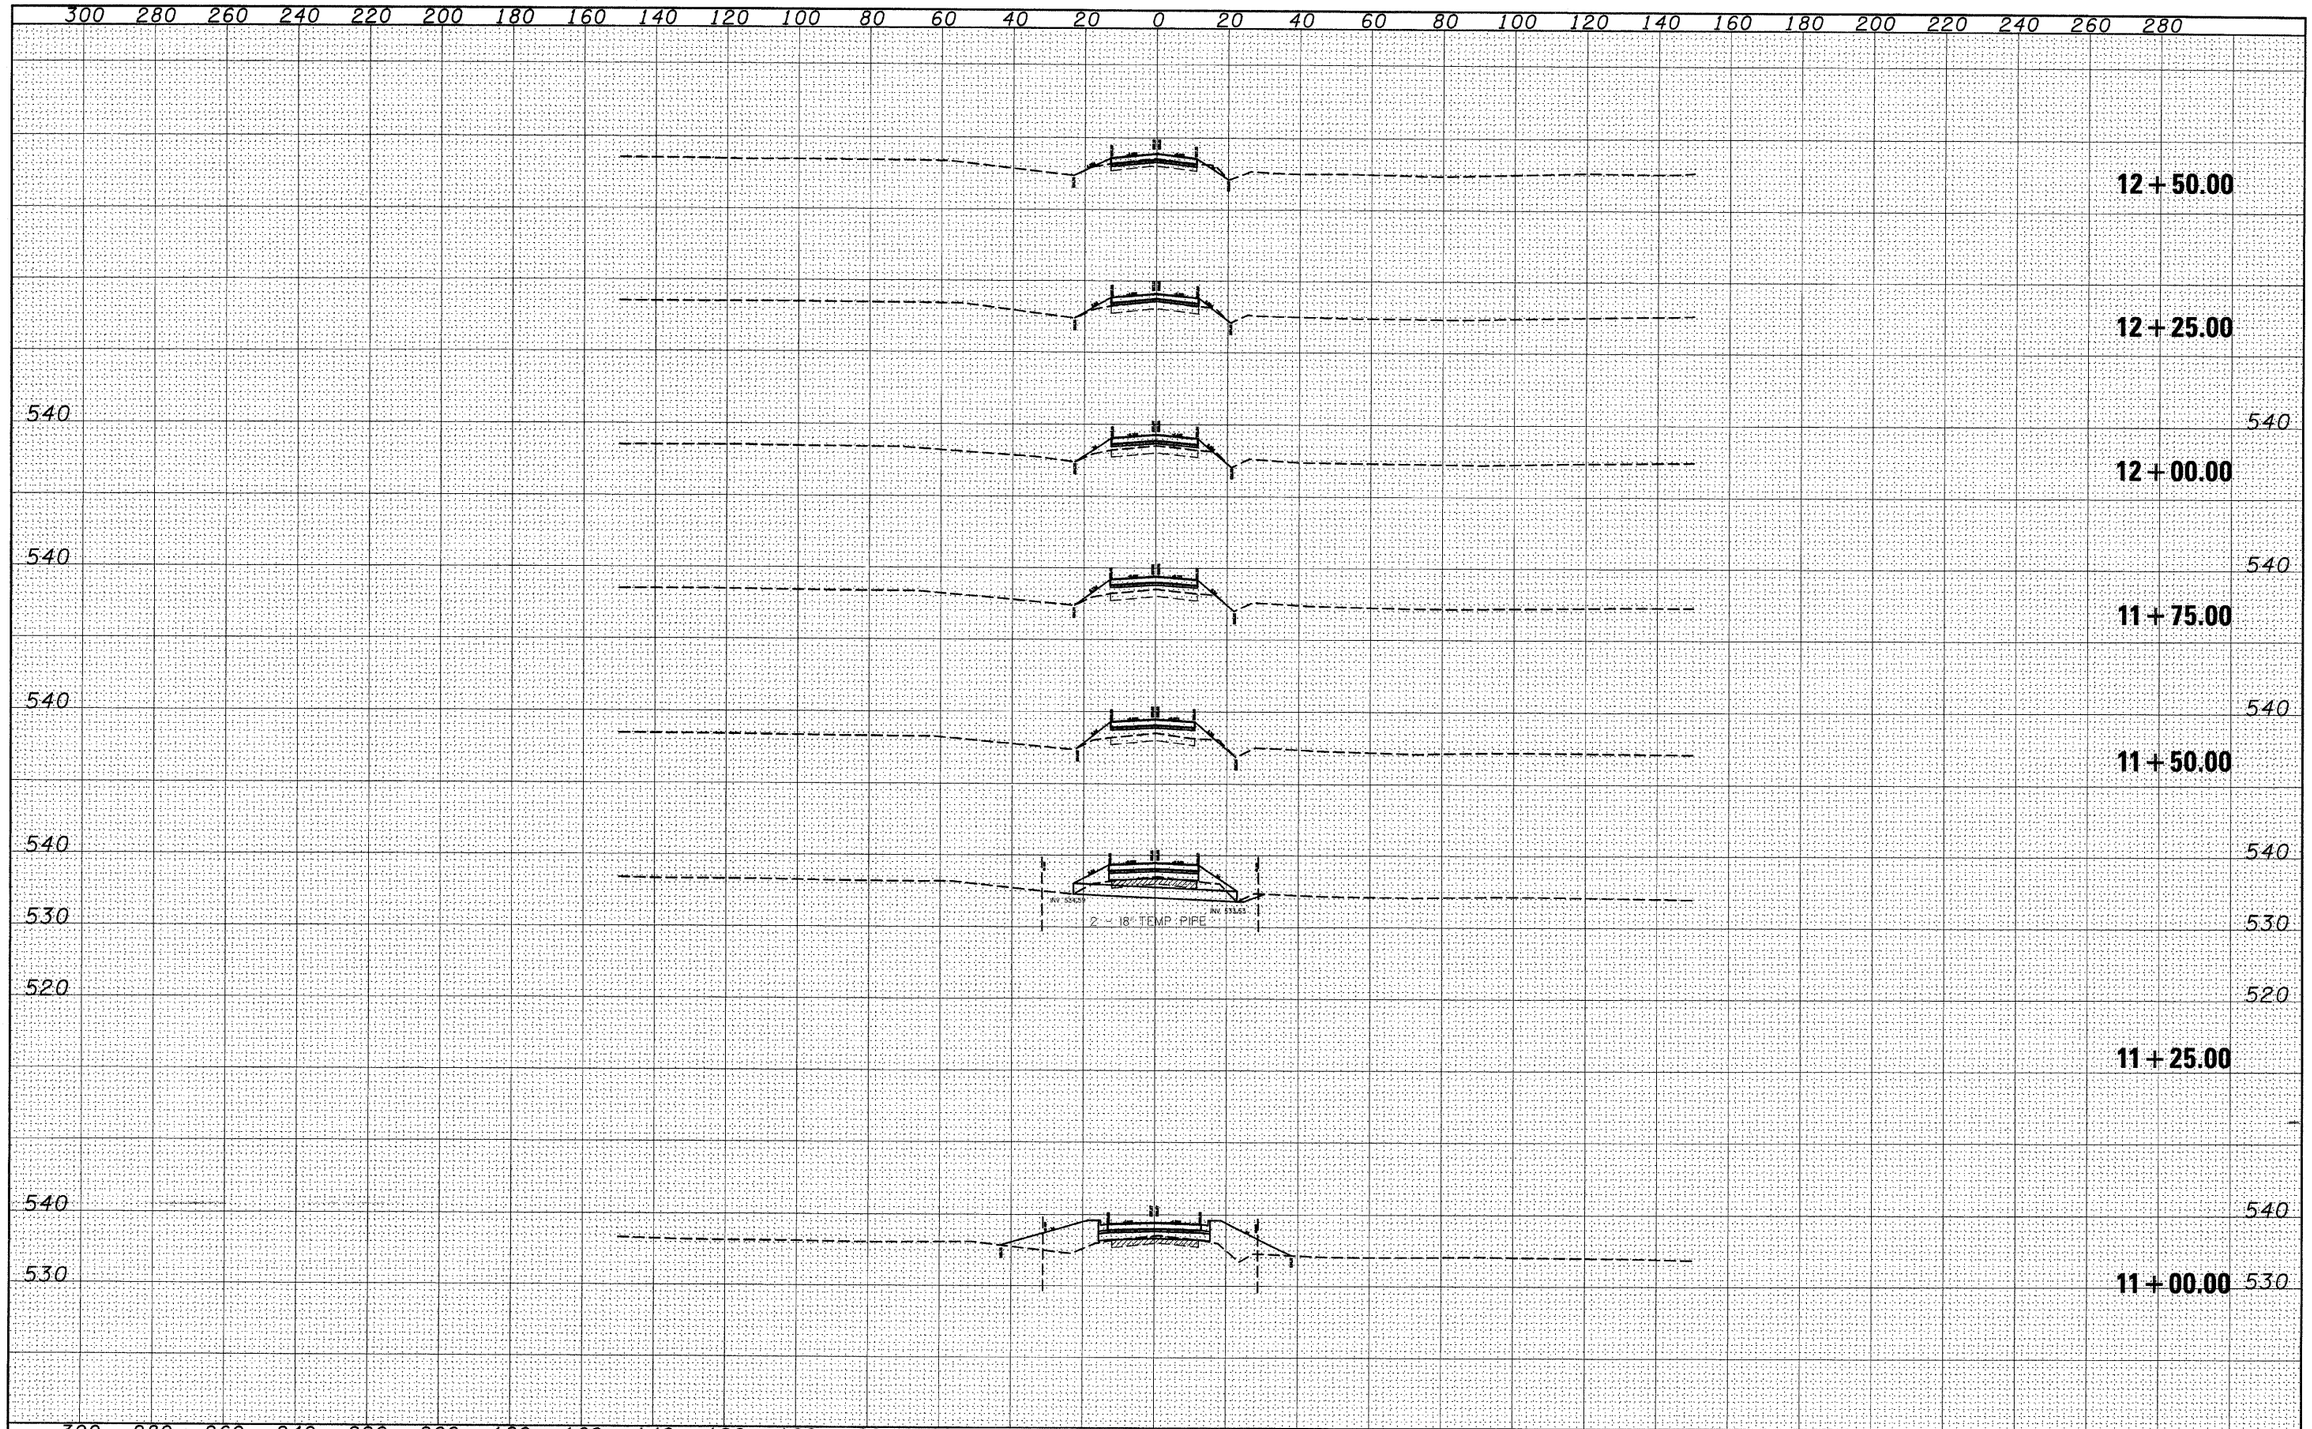

FINAL SURVEY	BY	DATE
SURVEYED		
PLOTTED		
TEMPLATE		
AREAS		
AREAS CHECKED		
NOTE BOOK NO.		

ORIGINAL SURVEY	BY	DATE
SURVEYED		
PLOTTED		
TEMPLATE		
AREAS		
AREAS CHECKED		
NOTE BOOK NO.		

FILE NAME = $FILEL$

USER NAME = $USER$	DESIGNED - ___	REVISED - ___	
	DRAWN - ___	REVISED - ___	
PLOT SCALE = $SCALE$	CHECKED - ___	REVISED - ___	
PLOT DATE = $DATE$	DATE - _____	REVISED - ___	

STATE OF ILLINOIS
DEPARTMENT OF TRANSPORTATION

CROSS SECTIONS
CONCORDIA CHURCH ROAD

SCALE: _____ | SHEET NO. __ OF ___ SHEETS | STA. 11+00.00___ TO STA. 12+50.00___

F.A.P. RTE.	SECTION	COUNTY	TOTAL SHEETS	SHEET NO.
809	(133,134)RS-5,135RS-6	ST. CLAIR	762	761

CONTRACT NO. 76A47

FED. ROAD DIST. NO. _ | ILLINOIS | FED. AID PROJECT