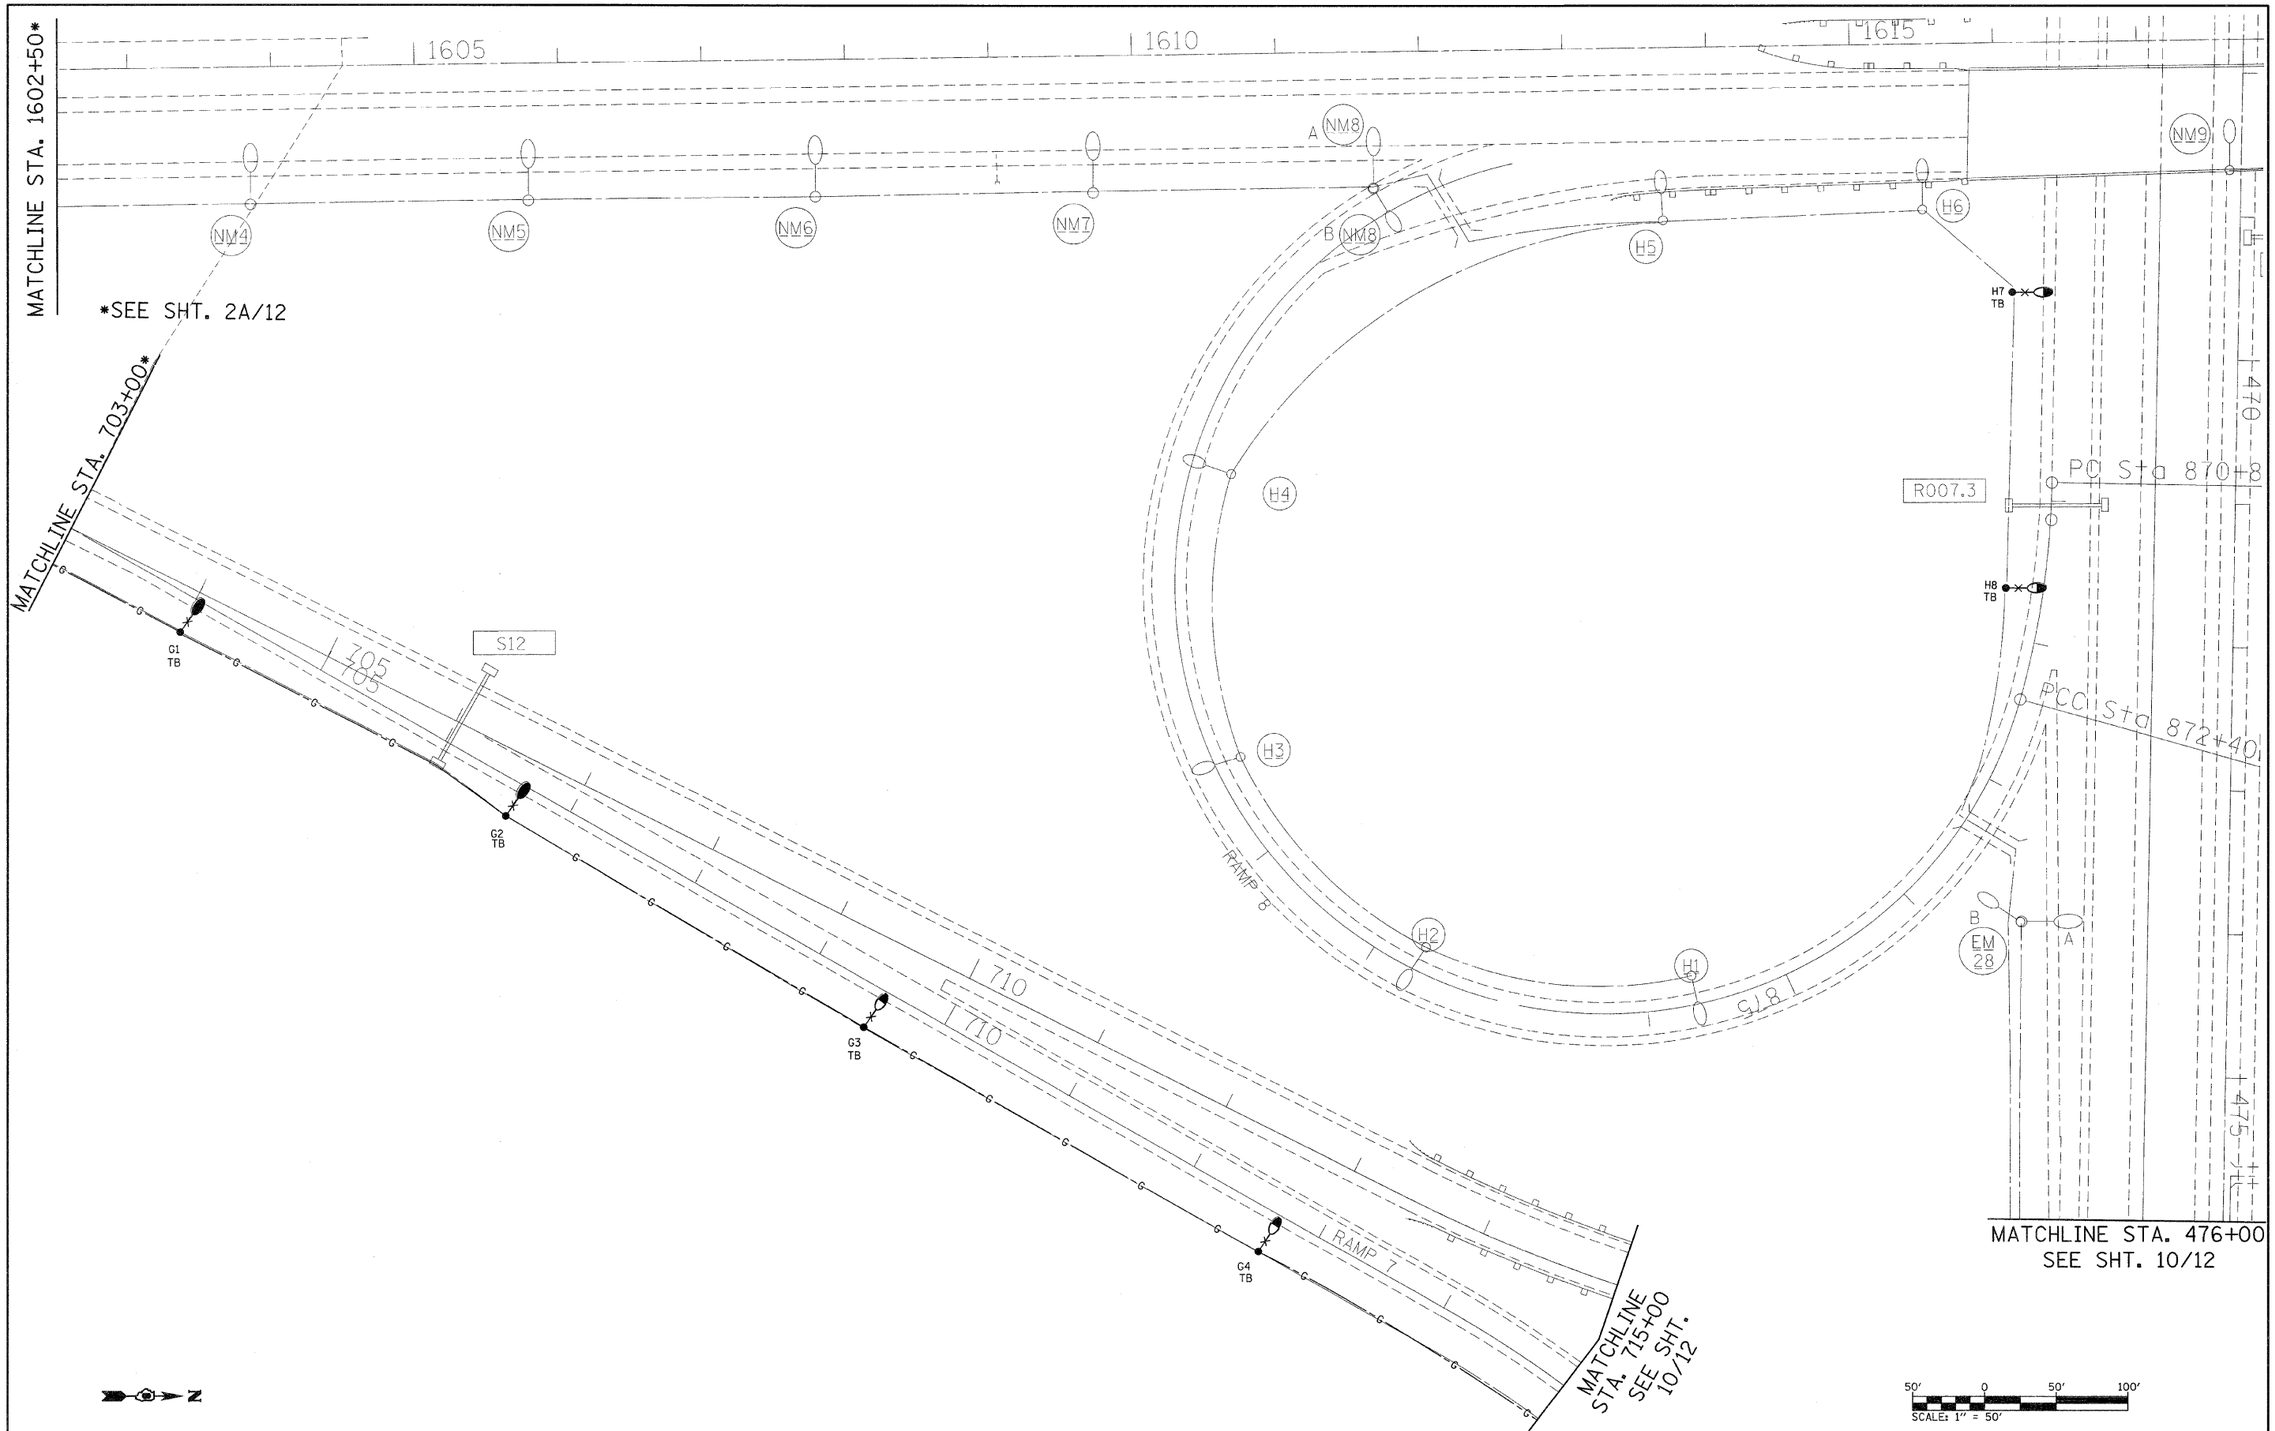

FILE NAME = c:\pw_work\pwidot\prestonme\dms65337\d876c09-sht-light.dgn	USER NAME = prestonme	DESIGNED - ___	REVISED - ___	STATE OF ILLINOIS DEPARTMENT OF TRANSPORTATION	CONTROLLERS #27 & #28 SHTS. 4 OF 12	F.A.I. RTE.	SECTION	COUNTY	TOTAL SHEETS	SHEET NO.
		DRAWN - ___	REVISED - ___			255	DIST. 8 LIGHT POLE 2009-1	*	146	129
	PLOT SCALE = 50.0000 ' / IN.	CHECKED - ___	REVISED - ___					CONTRACT NO. 76C09		
	PLOT DATE = 6/8/2010	DATE - _____	REVISED - ___		SCALE: _____ SHEET NO. __ OF ___ SHEETS STA. _____ TO STA. _____	FED. ROAD DIST. NO. _	ILLINOIS	FED. AID PROJECT		

MADISON, MONROE & ST. CLAIR