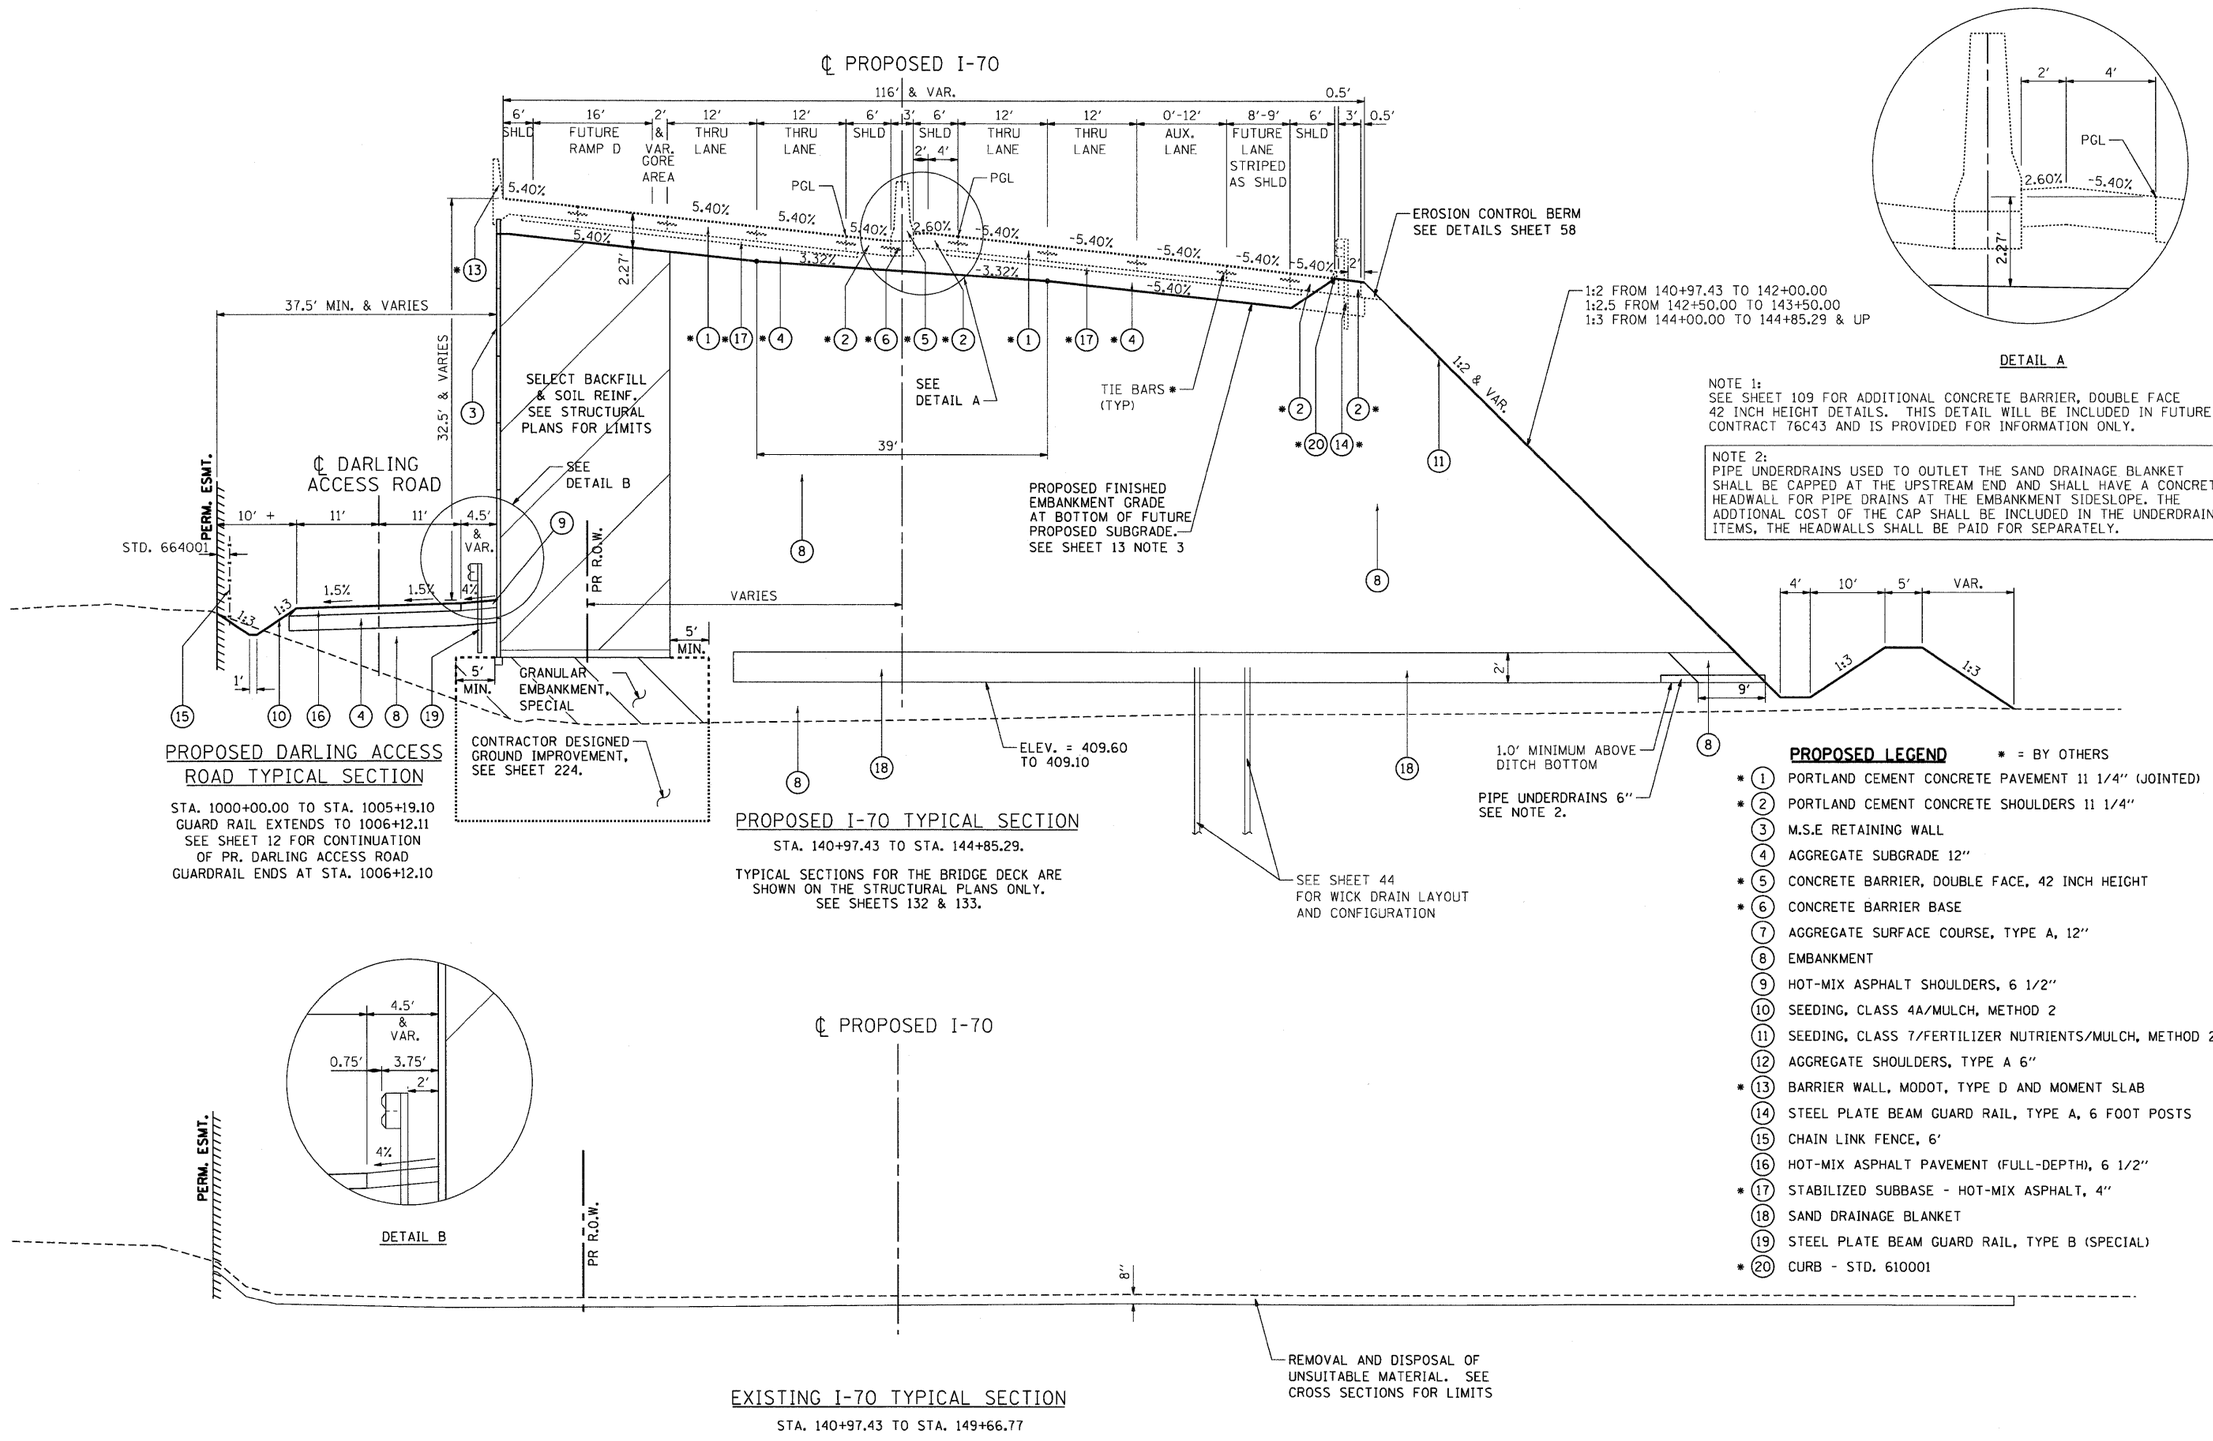

PROPOSED DARLING ACCESS ROAD TYPICAL SECTION

STA. 1000+00.00 TO STA. 1005+19.10
GUARD RAIL EXTENDS TO 1006+12.11
SEE SHEET 12 FOR CONTINUATION OF PR. DARLING ACCESS ROAD
GUARDRAIL ENDS AT STA. 1006+12.10

PROPOSED I-70 TYPICAL SECTION

STA. 140+97.43 TO STA. 144+85.29.

TYPICAL SECTIONS FOR THE BRIDGE DECK ARE SHOWN ON THE STRUCTURAL PLANS ONLY. SEE SHEETS 132 & 133.

EXISTING I-70 TYPICAL SECTION

STA. 140+97.43 TO STA. 149+66.77

| | | |