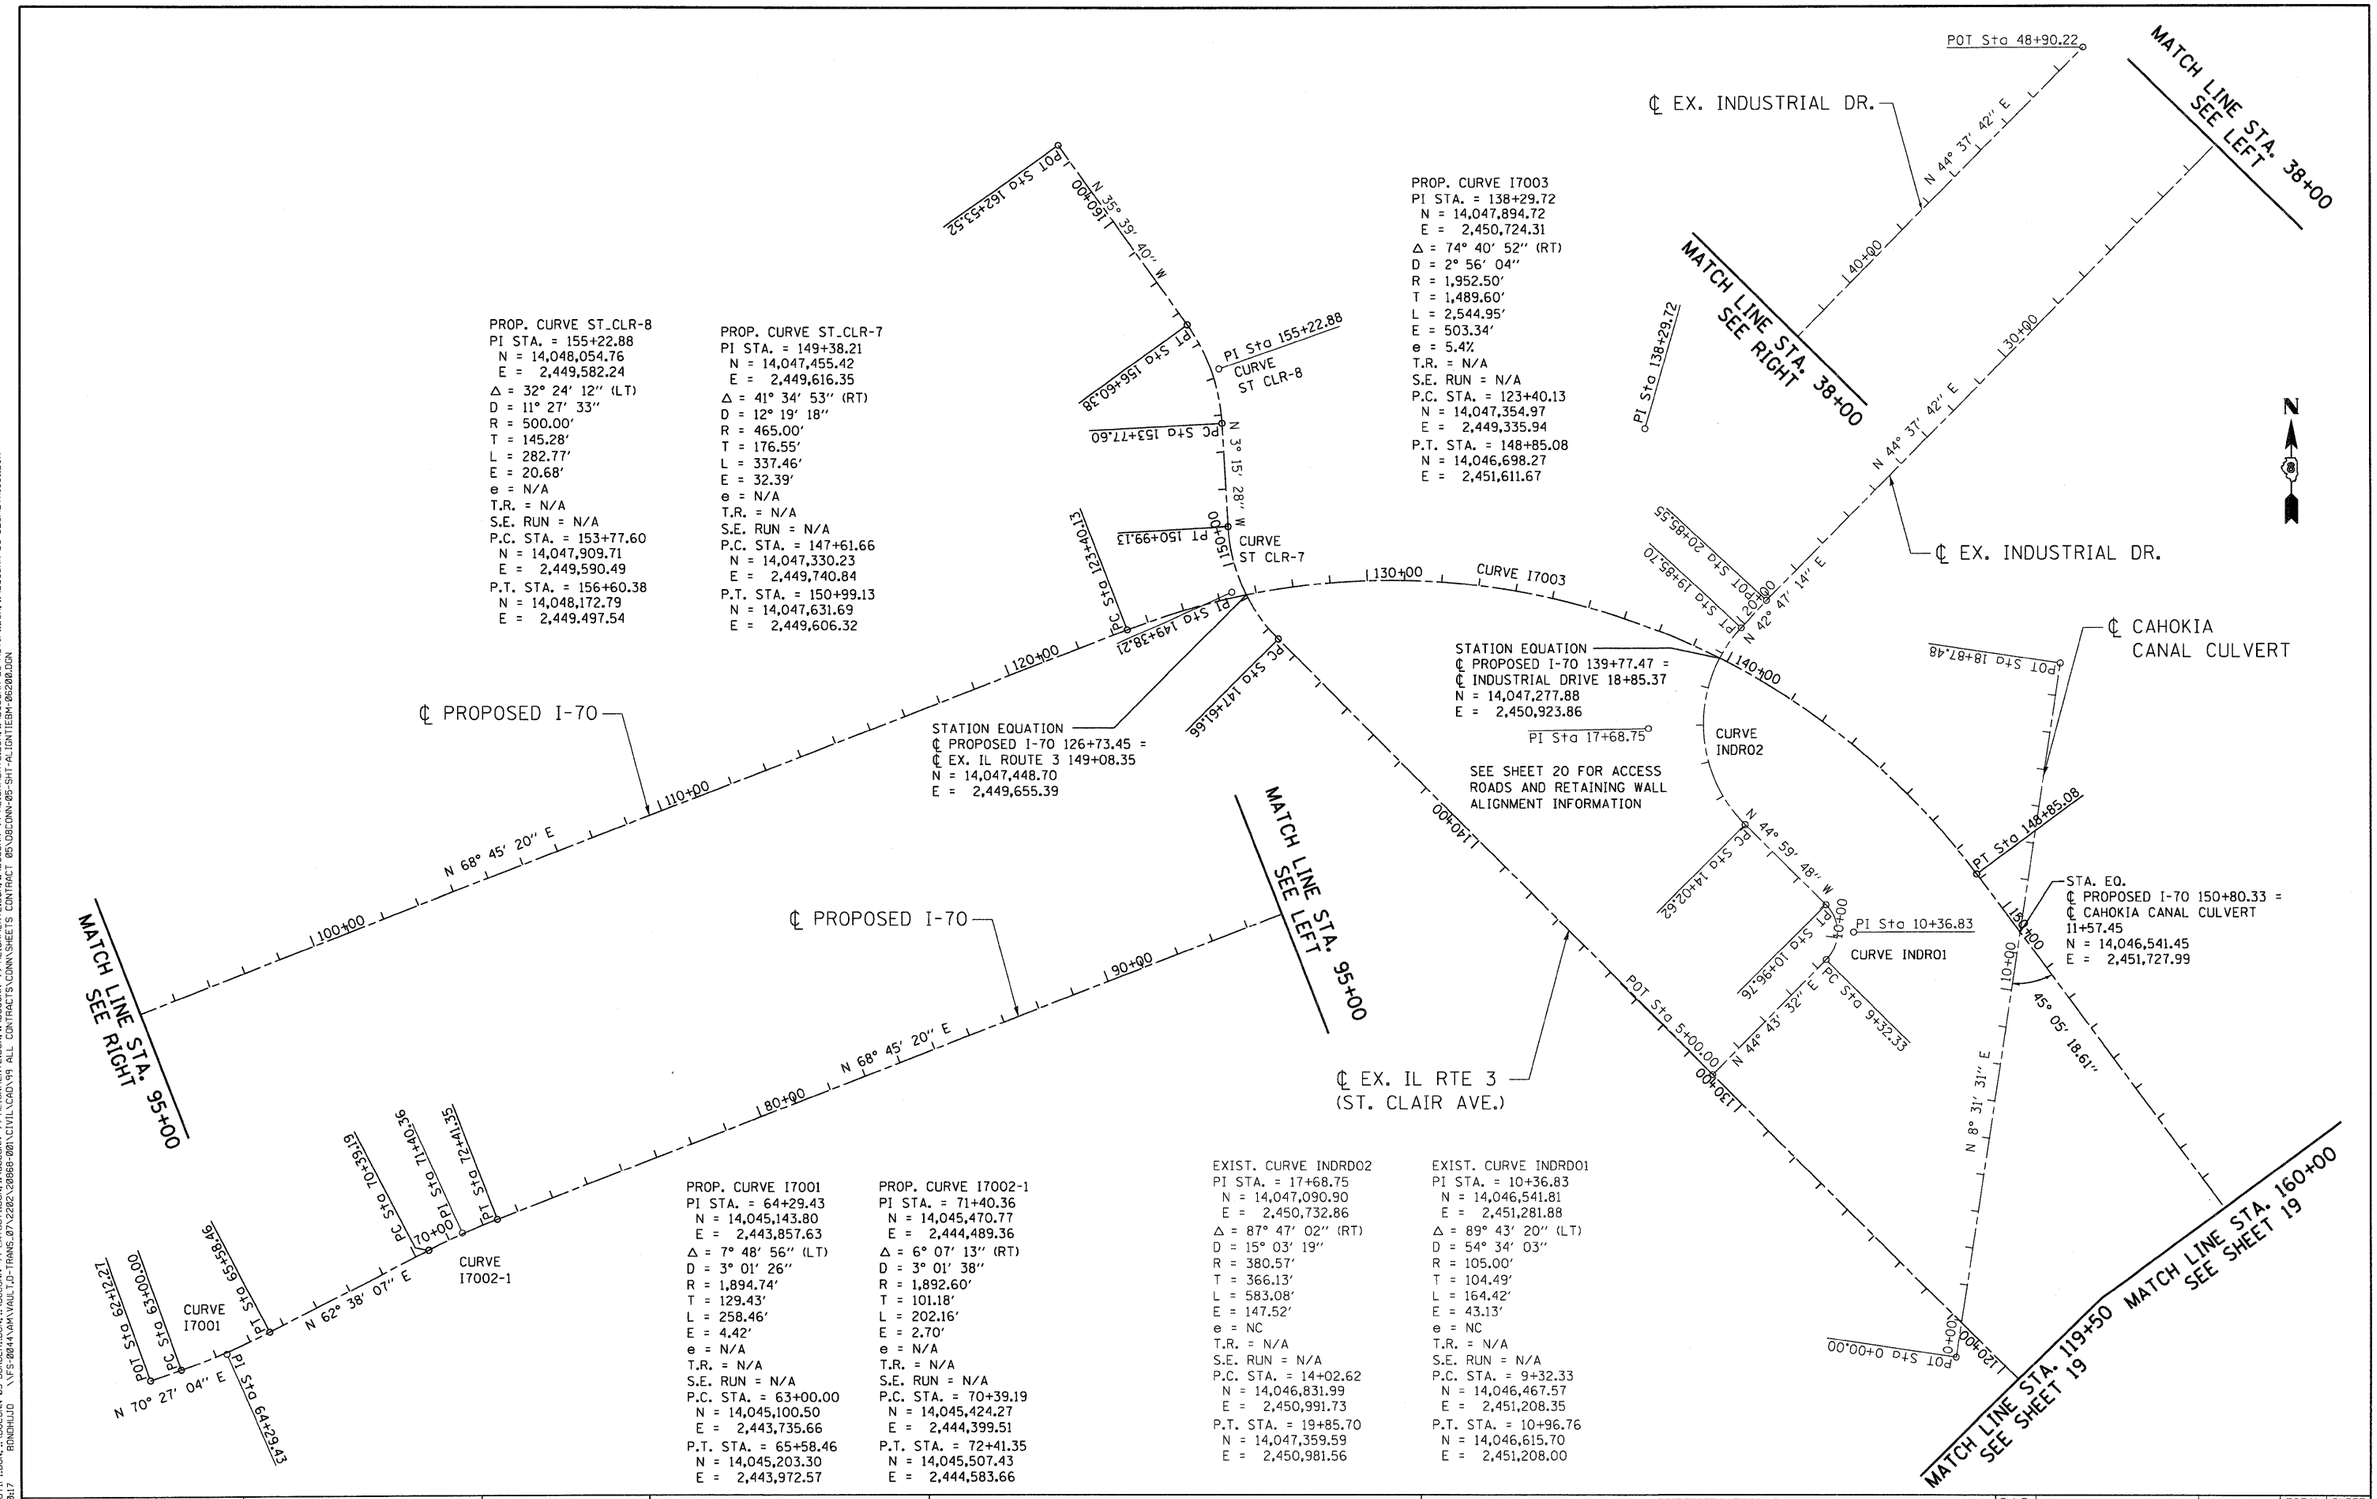

FILE NAME = $FILEL$	USER NAME = $USER$	DESIGNED - JB	REVISED -	STATE OF ILLINOIS DEPARTMENT OF TRANSPORTATION	ALIGNMENTS, TIES & BENCHMARKS 1	F.A.P. RTE.	SECTION	COUNTY	TOTAL SHEETS / SHEET NO.
		DRAWN - JB	REVISED -	I-70 CONNECTION		998	82-2-1HVB	ST. CLAIR	285 / 18
TENG & ASSOCIATES, INC. ENGINEERS/ARCHITECTS/PLANNERS CHICAGO, ILLINOIS	PLOT SCALE = $SCALE$	CHECKED - ACL	REVISED -					CONTRACT NO. 76C44	
	PLOT DATE = $DATE$	DATE - 06/04/10	REVISED -		SCALE: 1"=200' / SHEET NO. OF SHEETS / STA. TO STA.	FED. ROAD DIST. NO.	ILLINOIS	FED. AID PROJECT	

..\DBCONN-99-MOTIF1.DGN,..\DBCONN-05-BORDER1.DGN,..\DBCONN-99-LAYOUT1.DGN,..\DBCONN-99-ALIGNMENT2.DGN,..\DBCONN-99-ALIGNMENT2.DGN,..\DBCONN-99-ALIGNMENT2.DGN,..\DBCONN-05-SHT-ALIGNTIES-BSC200.DGN
6-03-2010, 14:48:17 BINDHLJ0 \\FS-0044\AMVAULT_D-TRANS_87\2222\20858-001\CIVIL\CAD\99 ALL CONTRACTS\CONN\SHEETS CONTRACT 85\20CONN-05-SHT-AL