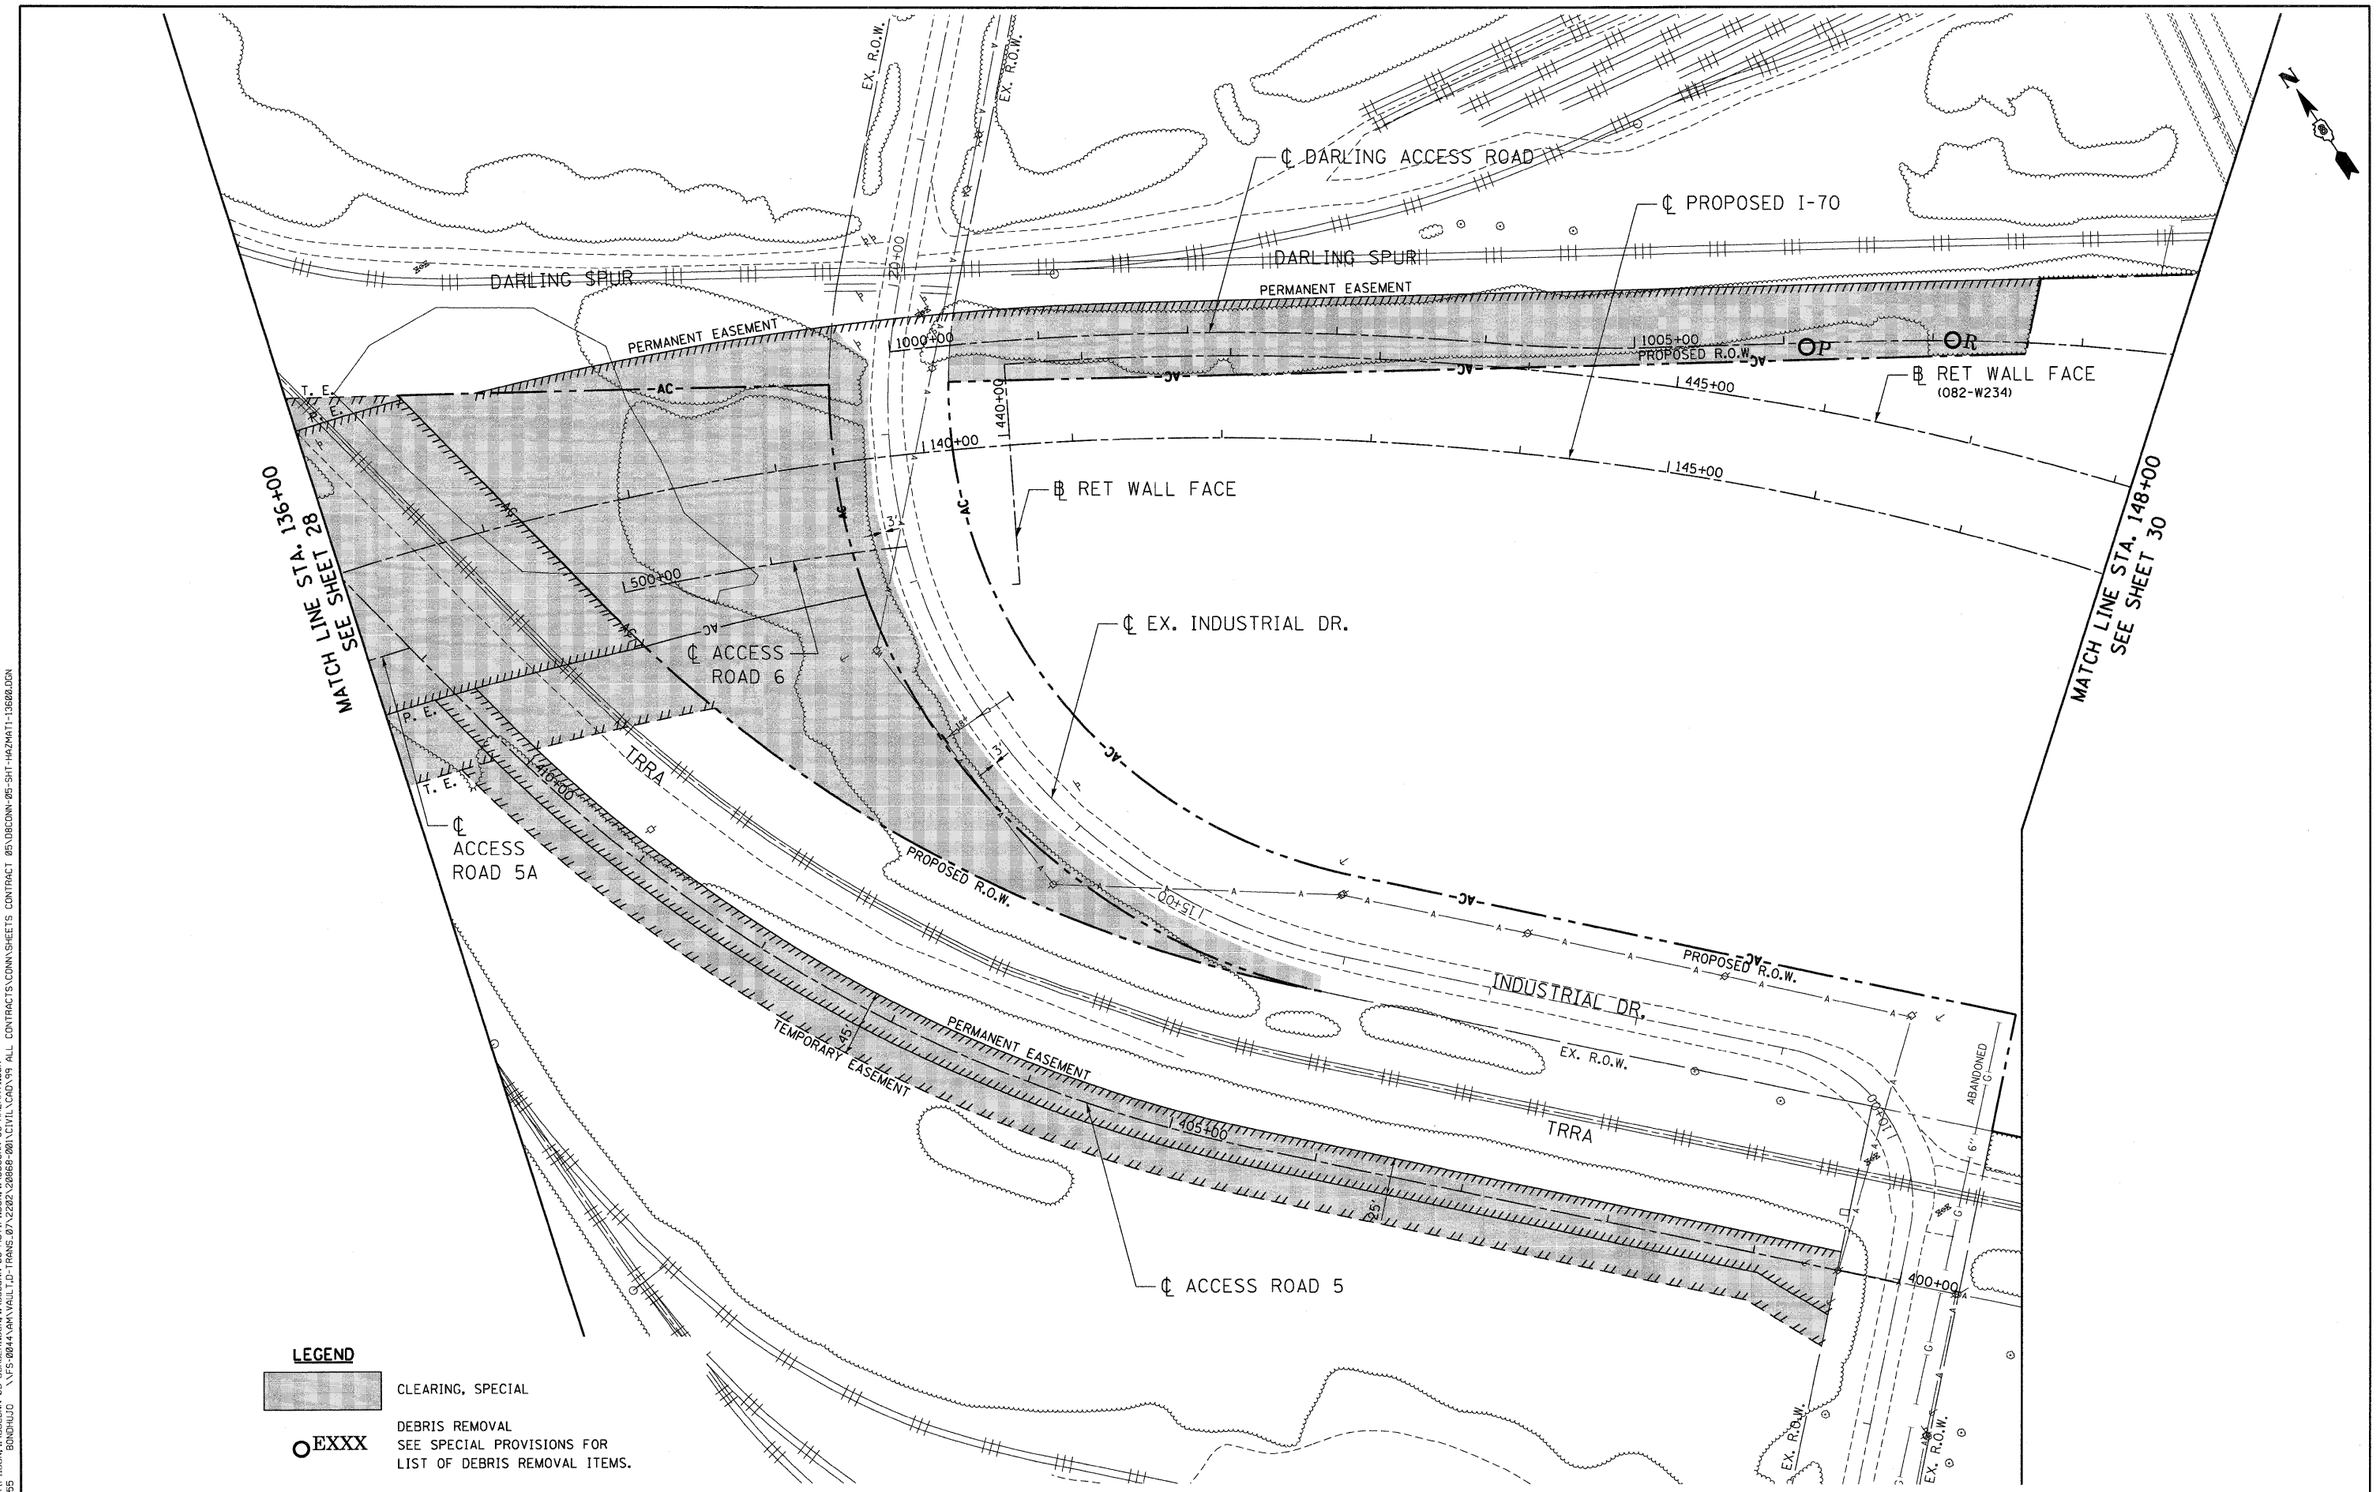

LEGEND

CLEARING, SPECIAL

OEXXX DEBRIS REMOVAL
SEE SPECIAL PROVISIONS FOR
LIST OF DEBRIS REMOVAL ITEMS.

..\DBCONN-99-MOTIFLOGN..\DBCONN-05-BORDERLOGN..\DBCONN-05-MOTIFLOGN..\DBCONN-05-HAZMATLOGN
6-03-2010,1442155 BDRDHUO \\FS-00441-VAN\HAUL1D-TRANS.07\2282\28866-00B\CIVIL\GRD\99 ALL CONTRACTS\CONN\SHEETS CONTRACT 05\DBCONN-05-SHT-HAZMAT1-13688.DGN

FILE NAME = $FILE$	USER NAME = $USER$	DESIGNED - JB	REVISED -
		DRAWN - JB	REVISED -
	PLOT SCALE = $SCALE$	CHECKED - ACL	REVISED -
TENG & ASSOCIATES, INC. ENGINEERS/ARCHITECTS/PLANNERS CHICAGO, ILLINOIS	PLOT DATE = $DATE$	DATE - 06/04/10	REVISED -

STATE OF ILLINOIS
DEPARTMENT OF TRANSPORTATION
I-70 CONNECTION

PRELIMINARY SITE INVESTIGATION
DEBRIS REMOVAL AND CLEARING PLANS
STA. 136+00 TO STA. 148+00

SCALE: 1"=50' | SHEET NO. OF SHEETS | STA. TO STA.

F.A.P. RTE.	SECTION	COUNTY	TOTAL SHEETS	SHEET NO.
998	82-2-1HVB	ST. CLAIR	285	29
		CONTRACT NO. 76C44		
FED. ROAD DIST. NO.	ILLINOIS	FED. AID PROJECT		