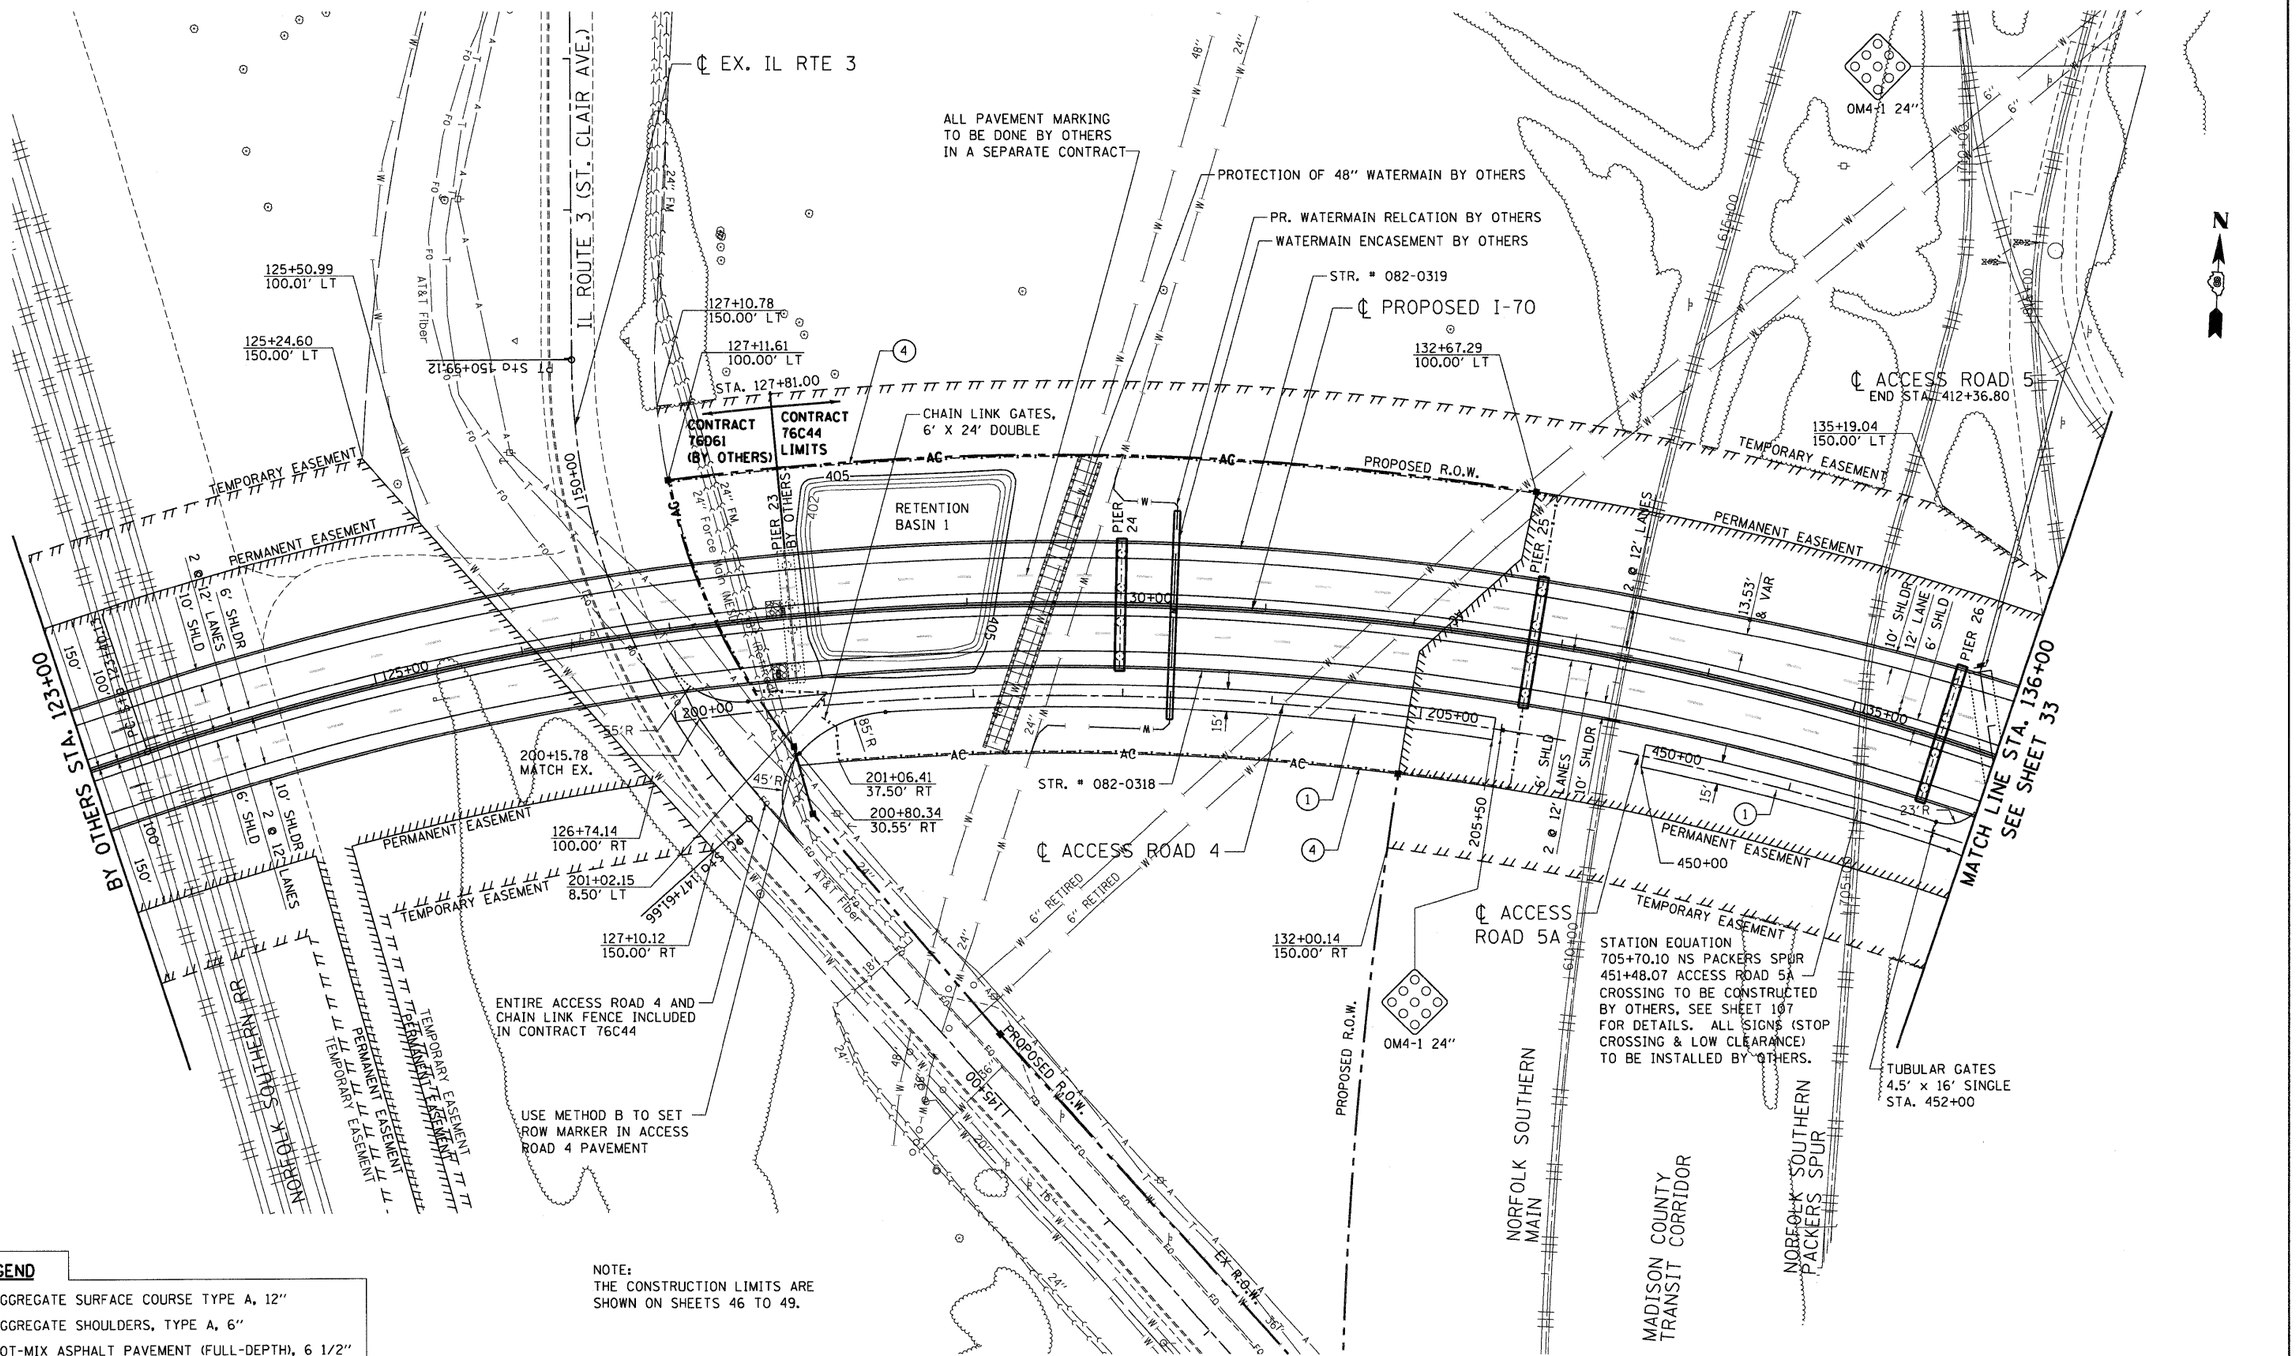

NOTE:
THE CONSTRUCTION LIMITS ARE SHOWN ON SHEETS 46 TO 49.

LEGEND

1. AGGREGATE SURFACE COURSE TYPE A, 12"
2. AGGREGATE SHOULDERS, TYPE A, 6"
3. HOT-MIX ASPHALT PAVEMENT (FULL-DEPTH), 6 1/2" AGGREGATE SUBGRADE 12"
4. CHAIN LINK FENCE, 6'

FILE NAME = $FILEL$	USER NAME = $USER$	DESIGNED - JB	REVISED -	STATE OF ILLINOIS DEPARTMENT OF TRANSPORTATION I-70 CONNECTION	PROPOSED I-70 ROADWAY PLAN STA. 123+00 TO STA. 136+00	F.A.P. RTE.	SECTION	COUNTY	TOTAL SHEETS	SHEET NO.
TENG & ASSOCIATES, INC. ENGINEERS/ARCHITECTS/PLANNERS CHICAGO, ILLINOIS	PLOT SCALE = $SCALE$	DRAWN - JB	REVISED -			998	82-2-1HVB	ST. CLAIR	285	32
	PLOT DATE = $DATE$	CHECKED - ACL	REVISED -			CONTRACT NO. 76C44				
		DATE - 06/04/10	REVISED -		SCALE: 1"=50' SHEET NO. OF SHEETS STA. TO STA.	FED. ROAD DIST. NO.	ILLINOIS	FED. AID PROJECT		

\\DBCONN-99-MOTIF1.DGN,,\DBCONN-05-BORDER1.DGN,,\DBCONN-05-LEGEND1.DGN,,\DBCONN-05-MOTIF1.DGN
6-03-2010, 14:45:32 BONDHUJO \\FS-06044\HAVAULT\J-TRANS_07\220X\20869-020\CIVIL\ACL\99 ALL CONTRACTS\CONN SHEETS CONTRACT 05\DBCONN-05-SH1-PL-ANI-12390.DGN