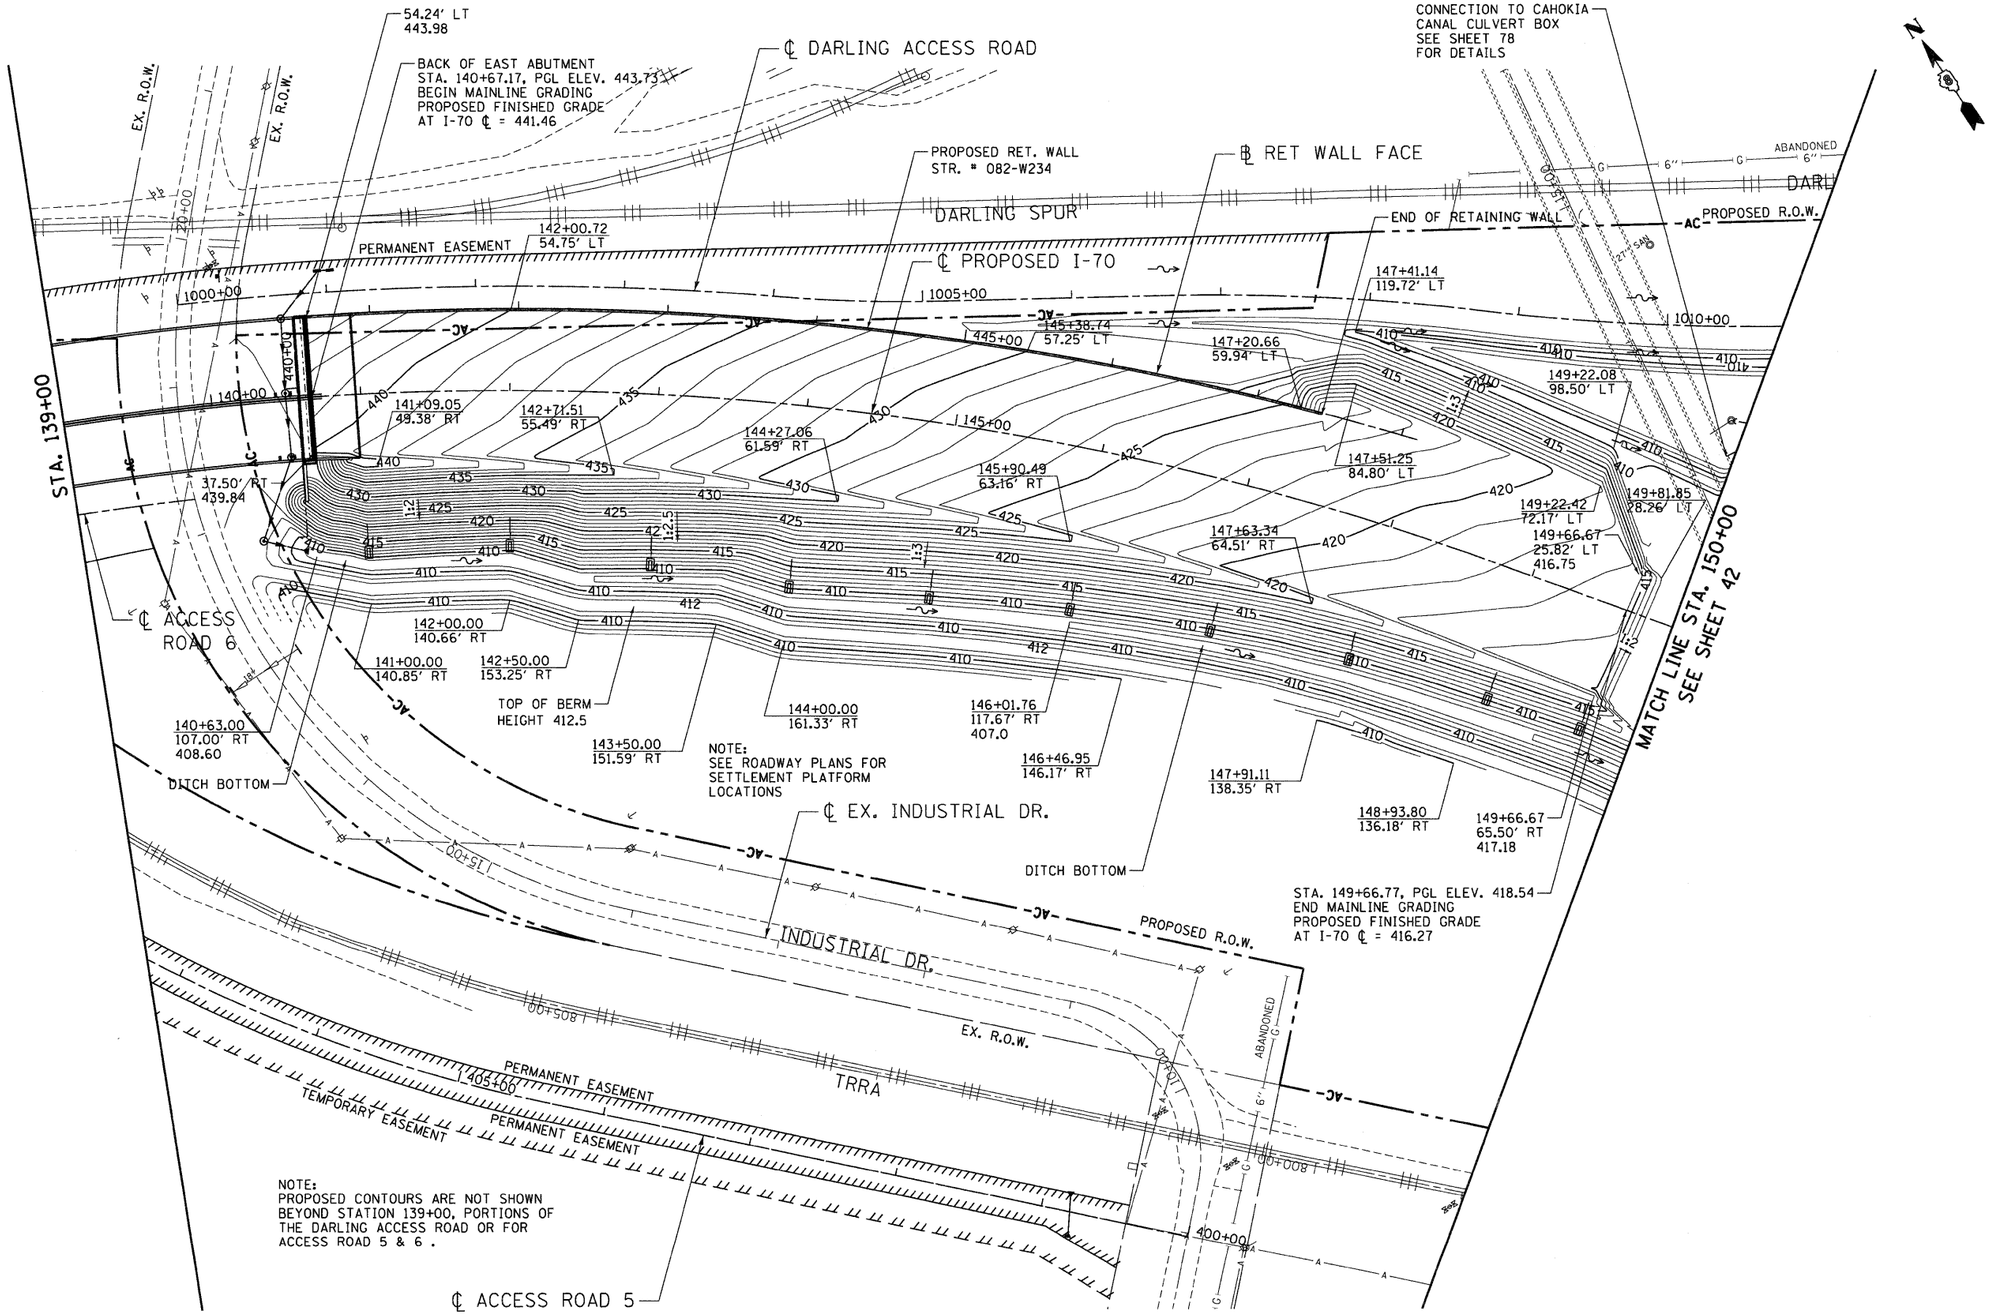

..\DBCONN-99-MOTIFLOGN..\DBCONN-05-BORDERLOGN..\DBCONN-05-CONTOURLOGN..\DBCONN-05-LEGENDLOGN..\DBCONN-05-MOTIFLOGN
6-03-2010, 14:48:47 BONGHLJO \\FS-0044\HMVAULT\D-TRANS\07\2282\20869-001\CIVIL\CHD\99 ALL CONTRACTS\CONN\SHEETS CONTRACT 85\DBCO

FILE NAME = $FILE$	USER NAME = $USER$	DESIGNED - JB	REVISED -
		DRAWN - JB	REVISED -
	PLOT SCALE = $SCALE$	CHECKED - ACL	REVISED -
TENG & ASSOCIATES, INC. ENGINEERS/ARCHITECTS/PLANNERS CHICAGO, ILLINOIS	PLOT DATE = $DATE$	DATE - 06/04/10	REVISED -

STATE OF ILLINOIS
DEPARTMENT OF TRANSPORTATION
I-70 CONNECTION

PROPOSED I-70
GRADING PLAN
STA. 139+00 TO STA. 150+00

SCALE: 1"=50' | SHEET NO. OF SHEETS | STA. TO STA.

F.A.P. RTE.	SECTION	COUNTY	TOTAL SHEETS	SHEET NO.
998	82-2-1HVB	ST. CLAIR	285	41
		CONTRACT NO. 76C44		
FED. ROAD DIST. NO.	ILLINOIS	FED. AID PROJECT		