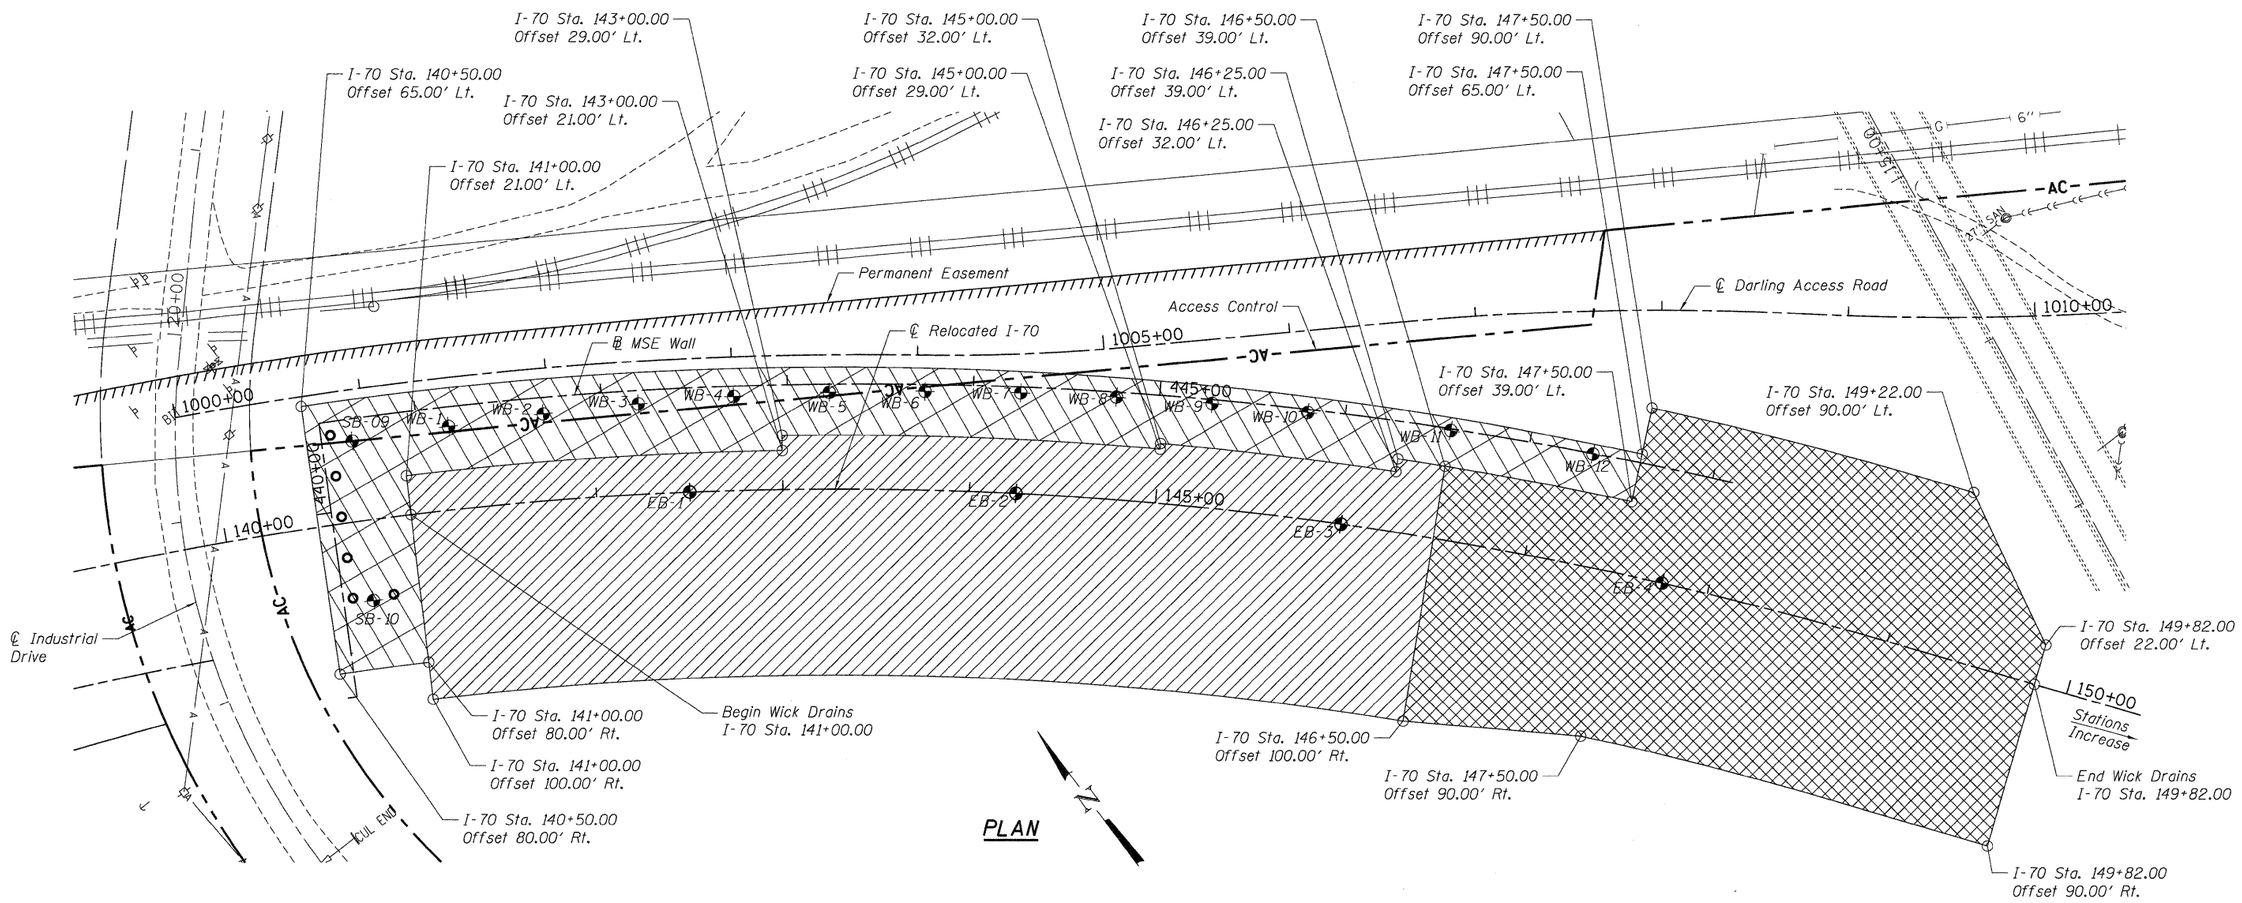

PLAN

TABLE 1

I-70 Station	Drainage Layer	
	Bottom	Top
141+00	409.60	411.60
142+00	409.60	411.60
142+50	409.10	411.10
144+50	409.10	411.10
145+00	408.40	410.40
149+82	408.40	410.40

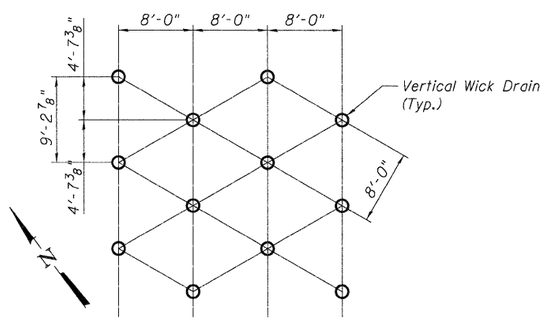

WICK DRAIN PATTERN

LEGEND:

- Limits of Contractor Designed Ground Improvement
- Limits of Wick Drains extended to Elev. 380.0
- Limits of Wick Drains extended to Elev. 367.0
- Soil Boring
- AC — Access Control
- Permanent Easement

NOTE:
See MSE Wall Plans and Special Provisions for details of Contractor Designed Ground Improvement.

BILL OF MATERIAL

Item	Unit	Total
Wick Drains	Foot	119,845

FILE NAME = $FILEL$	USER NAME = $USER$	DESIGNED - JLR	REVISED -	STATE OF ILLINOIS DEPARTMENT OF TRANSPORTATION	GROUND IMPROVEMENT PLAN	F.A.P. RTE.	SECTION	COUNTY	TOTAL SHEETS / SHEET NO.
		DRAWN - HBJ	REVISED -			998	82-2-1HVB	ST. CLAIR	285 / 44
TENG & ASSOCIATES, INC. ENGINEERS/ARCHITECTS/PLANNERS CHICAGO, ILLINOIS	PLOT SCALE = $SCALE$	CHECKED - TCU	REVISED -			SN 082-0318 (EB) & 0319 (WB)		CONTRACT NO. 76C44	
	PLOT DATE = $DATE$	DATE - 06/04/10	REVISED -		SCALE: SHEET NO. OF STA. TO STA.	FED. ROAD DIST. NO.	ILLINOIS	FED. AID PROJECT	

..\OBCONN-99-UTILI.DGN, ..\OBCONN-05-ALIGNMENT3.DGN, ..\OBCONN-05-TOPO1.DGN, ..\082W234-CONN-05-002-PG.DGN, ..\0820318-CONN-99-001-BD.DGN, ..\OBCONN-99-ALIGNMENT1.DGN
6-03-2010, 14:49:22 BONDHUJD \\FS-0044\HAYVAULT2-TRANS.87\2202\20868-001\STRUCT\CAD\01 DESIGN\082W234\SHEET\082W234-CONN-05-003-SHT-PG.DGN