MAINTENANCE OF TRAFFIC LEGEND

- WORK AREA / CONSTRUCTION LIMITS
- EXISTING SIGN
- PROPOSED SIGN
- TRAFFIC CONTROL SIGN
- TRAFFIC FLOW
- BARRICADE, TYPE III
- BARRICADES, TYPE II W/ FLASHING LIGHTS
- TYPE II BARRICADES OR DRUMS W/ STEADY BURNING LIGHT
- FLAGGER WITH TRAFFIC CONTROL SIGN

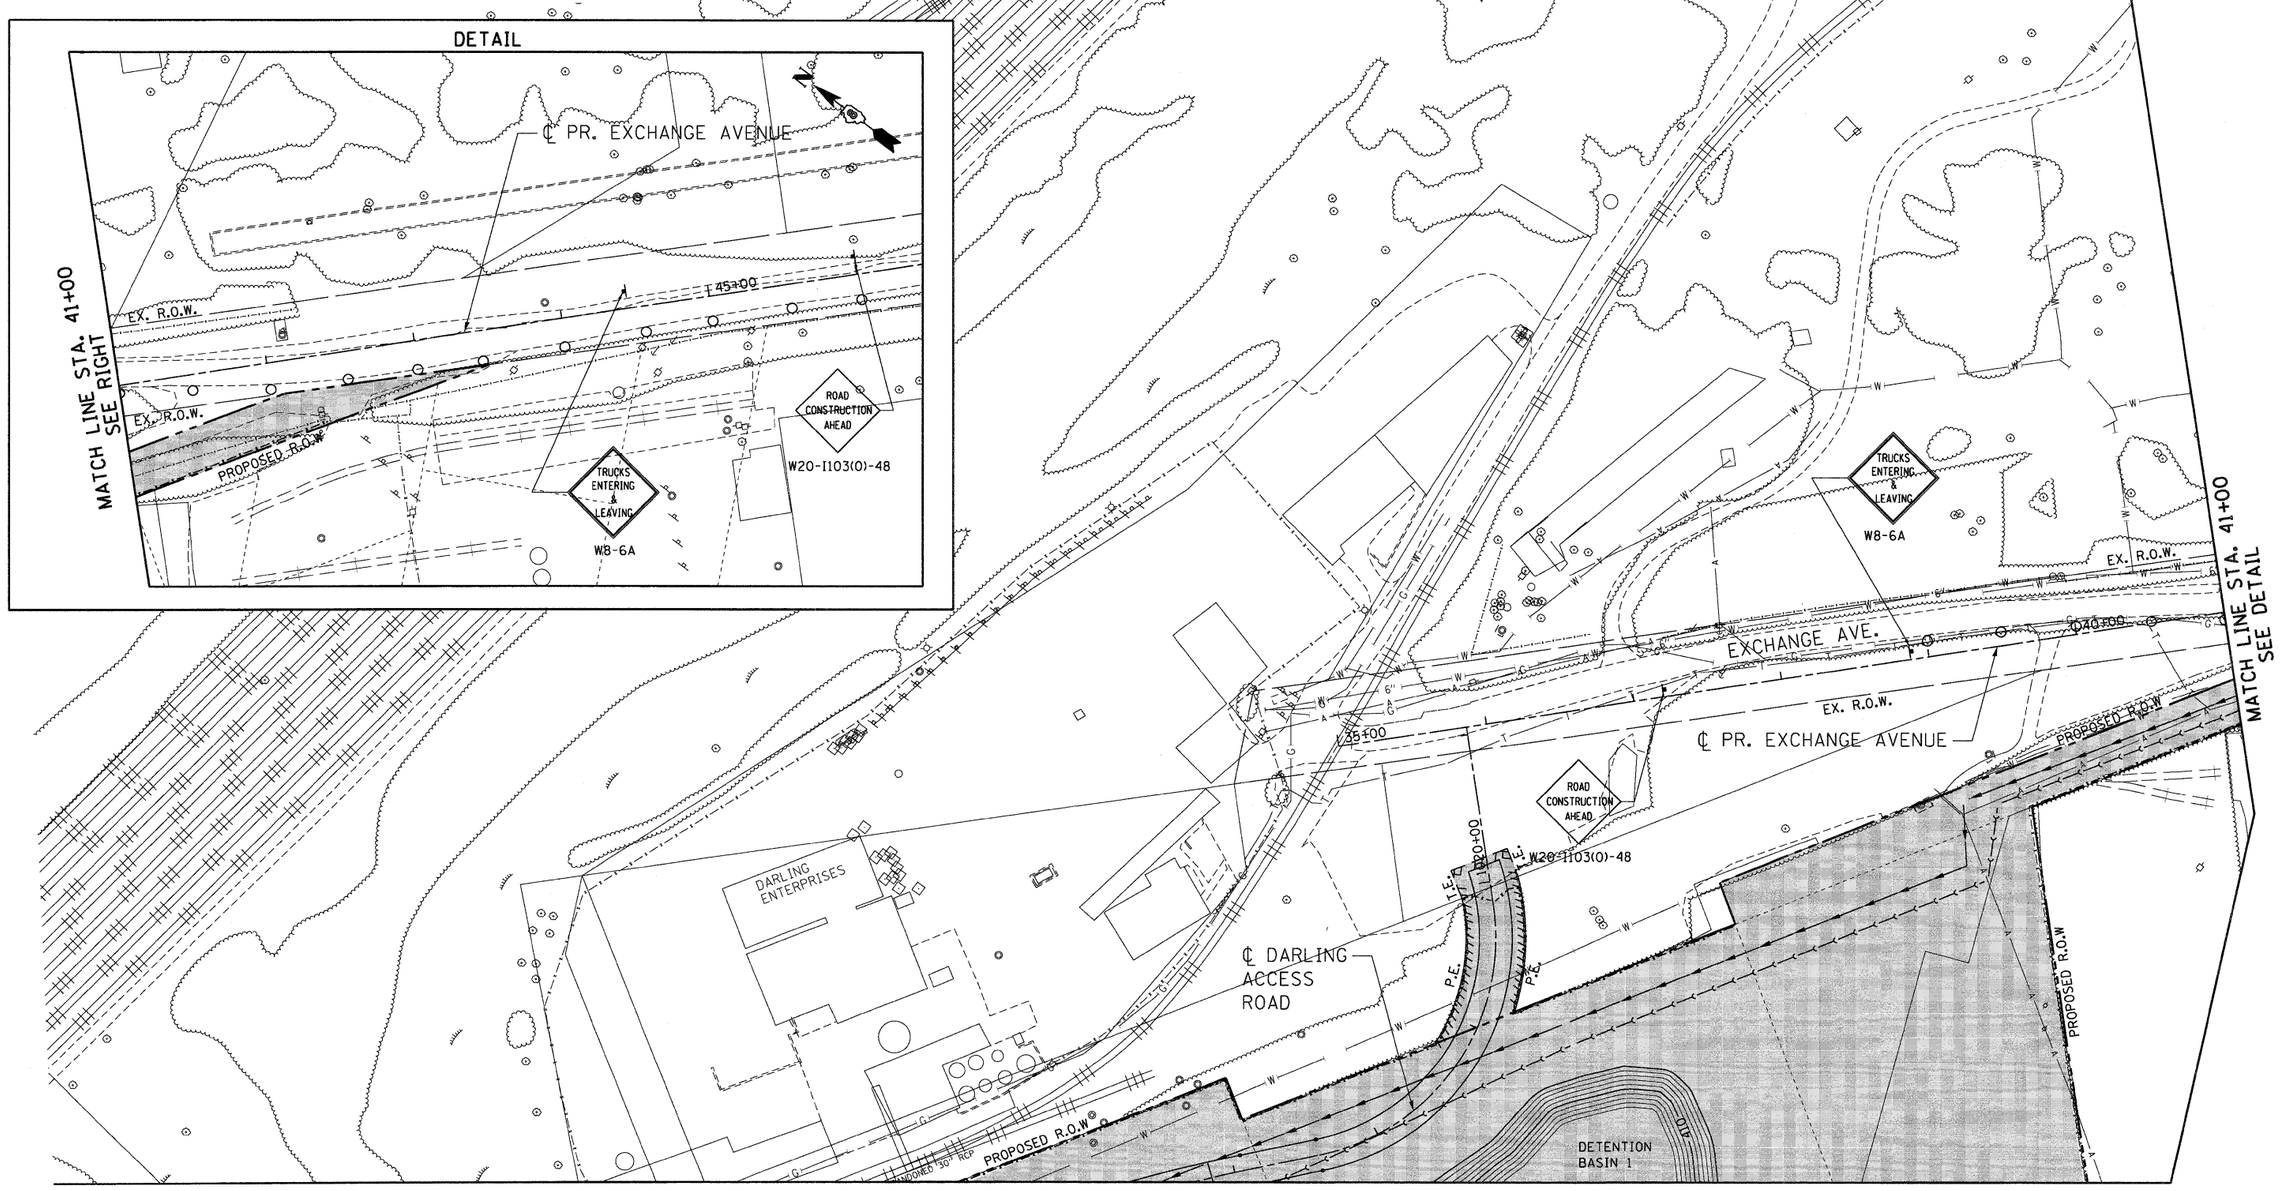

FILE NAME = $FILEL$	USER NAME = $USER$	DESIGNED - JB	REVISED -	
		DRAWN - JB	REVISED -	
TENG & ASSOCIATES, INC. ENGINEERS/ARCHITECTS/PLANNERS CHICAGO, ILLINOIS	PLOT SCALE = $SCALE$	CHECKED - ACL	REVISED -	
	PLOT DATE = $DATE$	DATE - 06/04/10	REVISED -	

STATE OF ILLINOIS
DEPARTMENT OF TRANSPORTATION
I-70 CONNECTION

PROPOSED I-70
SUGGESTED STAGING, MAINTENANCE OF TRAFFIC
STA. 35+00 TO STA. 41+00

SCALE: 1"=50' | SHEET NO. OF SHEETS | STA. TO STA.

F.A.P. RTE.	SECTION	COUNTY	TOTAL SHEETS	SHEET NO.
998	82-2-1HVB	ST. CLAIR	285	49
		CONTRACT NO. 76C44		

FED. ROAD DIST. NO. | ILLINOIS | FED. AID PROJECT

..\DBCONN-99-MOTIF.DGN,..\DBCONN-95-BORDERL.DGN,..\DBCONN-95-MOTIF.DGN,..\DBCONN-95-LEGEND.DGN,..\DBCONN-99-MOTIF.DGN,..\DBCONN-95-MOTIF.DGN
6-03-2010, 14:28:28 BINGNUJO \\FS-0044\AM\WALTJ-TRANS_07\2202-20868-020\CIVIL\GAD\99 ALL CONTRACTS\CONNSHEETS CONTRACT 02\DBCONN-95-SHT-STAGE1-3592.DGN