PART OF U.S. SURVEY 627 & SECTION 1, 2, & 12 T2N, R10W, OF THE 3RD PM, ST. CLAIR COUNTY, ILLINOIS

10-22-09

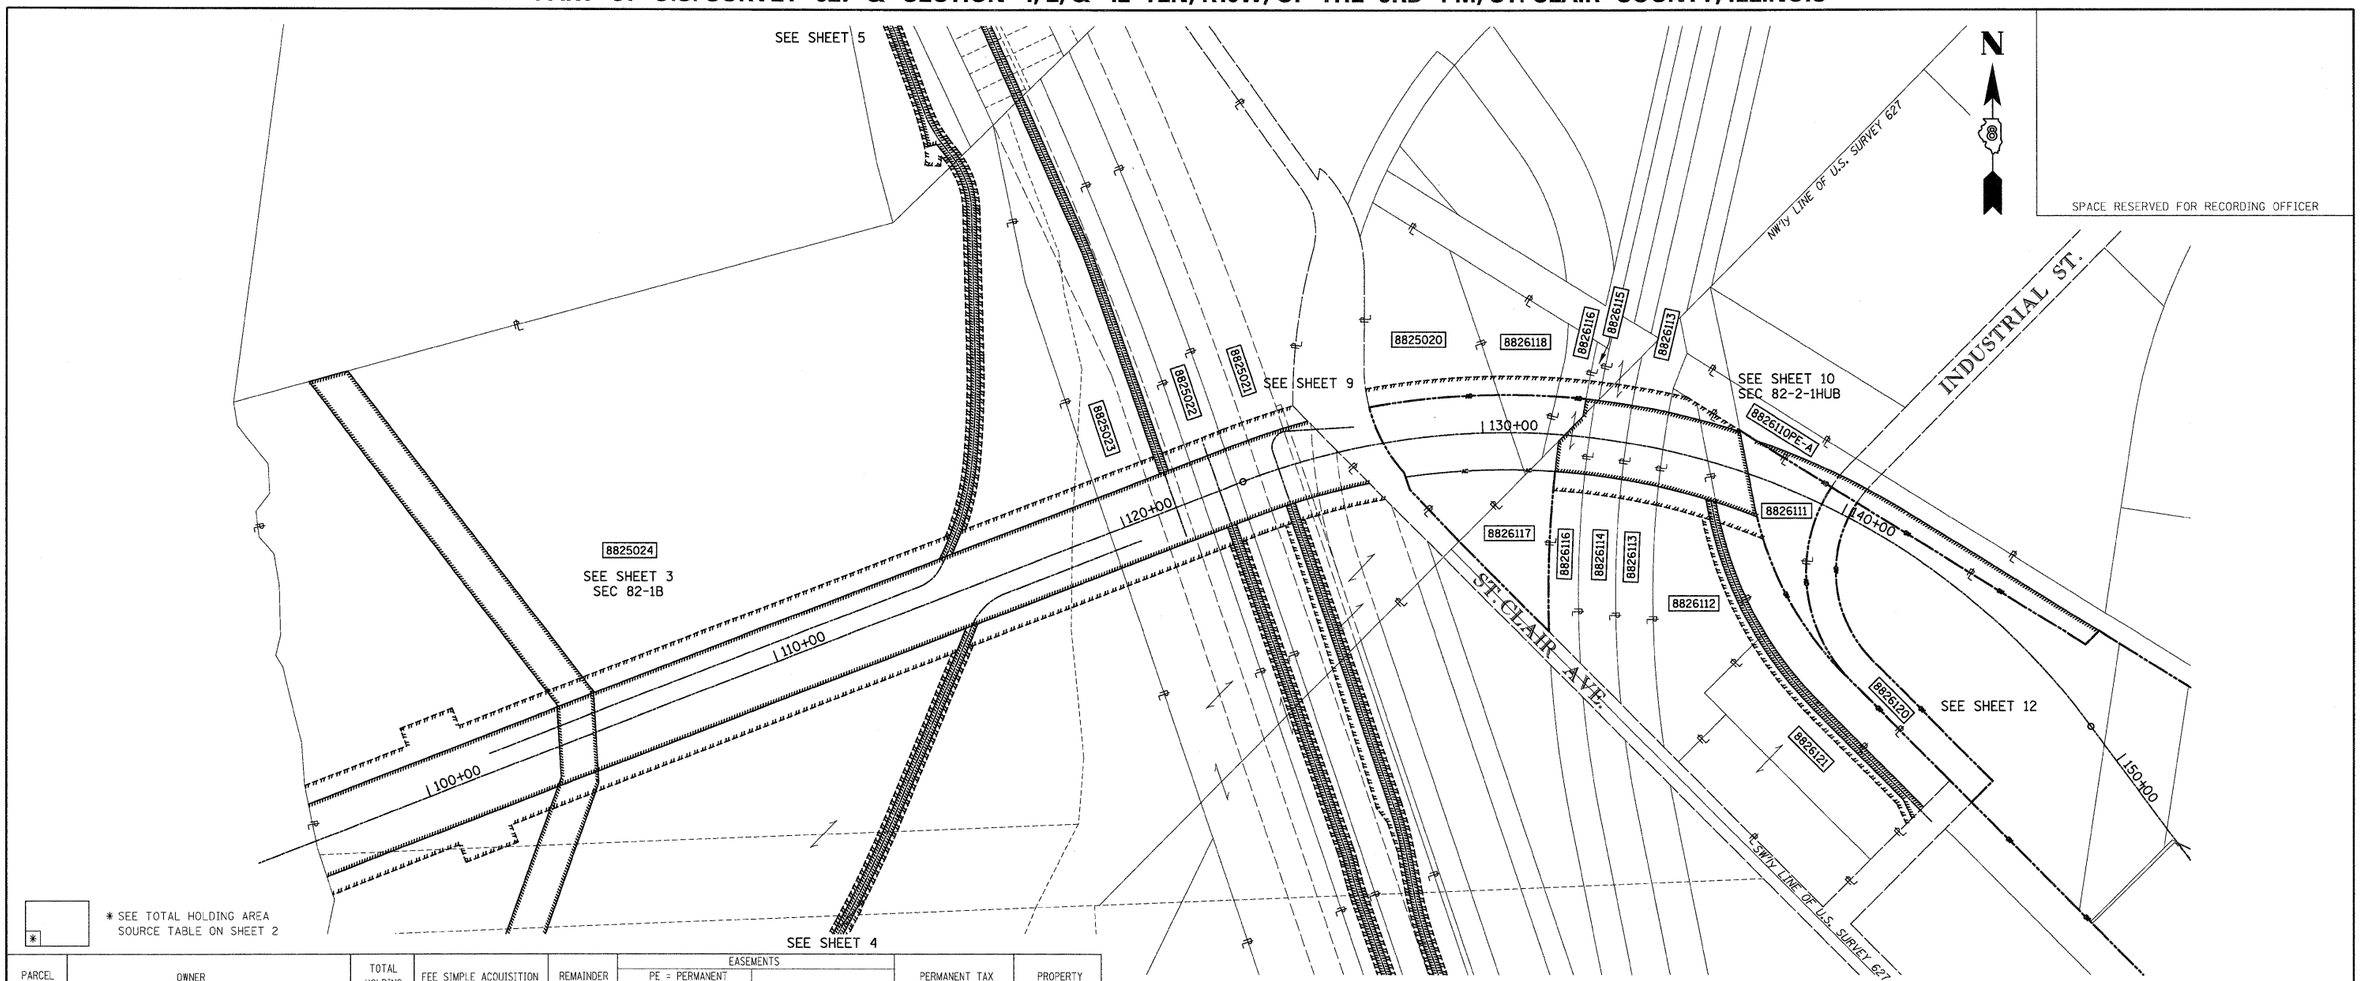

* SEE TOTAL HOLDING AREA SOURCE TABLE ON SHEET 2

PARCEL NO.	OWNER	TOTAL HOLDING	FEE SIMPLE ACQUISITION		REMAINDER	EASEMENTS PE = PERMANENT TE = TEMPORARY			EASEMENT PURPOSE	PERMANENT TAX NUMBER	PROPERTY ACQUIRED BY
		ACRES	ACRES	SQ. FT.	ACRES	ACRES	SQ. FT.				
8826110	NORFOLK SOUTHERN RAILWAY COMPANY TITLE REPORT NO. SC-5580.0, SC-5460.0	N/A	N/A	N/A	N/A	PE-A 1.0298 PE-B 0.0882	PE-A 44,860 PE-B 3,844	1 3	BRIDGE CONSTRUCTION	01-01.0-511-002 01-01.0-511-001 01-01.0-511-005	
8826111	ST. LOUIS NATIONAL STOCKYARDS, A CORPORATION TITLE REPORT NO. SC-5577, SC-6106.0	4.1118	1.3456	58,613	2.7662	PE 0.5243 TE-A 0.1370 TE-B 0.0550	PE 22,838 TE-A 5,968 TE-B 2,396	1 2 2	BRIDGE CONSTRUCTION	01-01.0-300-049 01-01.0-300-008	
8826112	NORFOLK SOUTHERN CORPORATION TITLE REPORT NO. SC-5561.0	3.8018	N/A	N/A	N/A	PE-A 0.5701 PE-B 0.2248 TE-A 0.1609 TE-B 0.0848 TE-C 0.1856	PE-A 24,834 PE-B 9,794 TE-A 7,010 TE-B 3,694 TE-C 7,212	1 2 2 2 4	BRIDGE CONSTRUCTION ACCESS ROAD	01-01.0-501-013	
8826113	MADISON COUNTY METRO-EAST TRANSIT DISTRICT TITLE REPORT NO. SC-5560.0	N/A	N/A	N/A	N/A	PE 0.4599 TE-A 0.1154 TE-B 0.1148	PE 20,034 TE-A 5,026 TE-B 5,001	1 2 2	BRIDGE CONSTRUCTION	01-01.0-301-001	
8826114	NORFOLK SOUTHERN CORPORATION TITLE REPORT NO. SC-5559.0	N/A	N/A	N/A	N/A	PE 0.4582 TE-A 0.1149 TE-B 0.1030	PE 19,960 TE-A 5,005 TE-B 4,486	1 2 2	BRIDGE CONSTRUCTION	01-01.0-501-010 01-01.0-501-011	
8826115	ILLINOIS CENTRAL RAILROAD COMPANY TITLE REPORT NO. SC-5547.0	N/A	N/A	N/A	N/A	PE 0.0172 TE 0.0401	PE 749 TE 1,746	1 2	BRIDGE CONSTRUCTION	01-01.0-506-005	
8826116	MERCANTILE TRUST COMPANY NATIONAL ASSOCIATION, TRUSTEE UNDER TRUST NO. 5670 TITLE REPORT NO. SC-5554.0, SC-5556	N/A	0.2000	8,711	N/A	PE 0.2484 TE-A 0.0920 TE-B 0.0904	PE 10,818 TE-A 4,008 TE-B 3,937	1 2 2	BRIDGE CONSTRUCTION	01-01.0-300-017 01-01.0-300-011	
8826117	ST. LOUIS NATIONAL STOCKYARDS COMPANY (FORMERLY NATIONAL STOCKYARDS COMPANY) TITLE REPORT NO. SC-5555.0	1.4124	1.4124	61,526	0.000	N/A	N/A			01-01.0-300-004	
8826118	WIGGINS FERRY COMPANY TITLE REPORT NO. SC-5553.0	1.9299	0.4420	19,253	1.4879	TE 0.1939	TE 8,448	2	BRIDGE CONSTRUCTION	01-01.0-300-018	
8826121	PACKERS BY-PRODUCTS, INC., AN ILLINOIS CORPORATION TITLE REPORT NO. SC-6141	5.2289	N/A	N/A	N/A	TE 0.2923 PE 0.3748	TE 12,735 PE 16,328	4 3	ACCESS ROAD ACCESS ROAD	01-01.0-300-009	
8826123	ILLINOIS CENTRAL RAILROAD COMPANY TITLE REPORT NO. SC-5148	N/A	N/A	N/A	N/A	PE-A 1.2175 PE-B 0.6159 TE-A 0.0718 TE-B 0.2040 TE-C 0.3045	PE-A 53,053 PE-B 26,830 TE-A 3,128 TE-B 8,886 TE-C 13,268		BRIDGE CONSTRUCTION ACCESS ROAD BRIDGE CONSTRUCTION BRIDGE CONSTRUCTION BRIDGE CONSTRUCTION	01-02.0-514-008 01-02.0-514-010	
8825020	NORFOLK SOUTHERN RAILWAY COMPANY FORMERLY NORFOLK AND WESTERN RAILWAY WHICH ACQUIRED TITLE AS WABASH RAILROAD COMPANY, AN OHIO COMPANY TITLE REPORT NO. SC-5552.0	5.4247	2.3249	101,272	3.0998	TE 0.3978	TE 17,330	2	BRIDGE CONSTRUCTION	01-01.0-300-019	

SEE SHEET 4

1 Bridge Construction an Maintenance.
2 Bridge Construction
3 Access Road Construction and Maintenance
4 Access Road construction

STATE OF ILLINOIS)
) SS
COUNTY OF)

I, COVENTINE FIDIS, AN ILLINOIS PROFESSIONAL LAND SURVEYOR, STATE THAT I HAVE SURVEYED THE PLAT OF HIGHWAY SHOWN HEREON AND THAT THIS PROFESSIONAL SERVICE CONFORMS TO THE CURRENT ILLINOIS MINIMUM STANDARDS FOR A BOUNDARY SURVEY FOR THE PROPOSED PARCEL(S) TO BE ACQUIRED BY THE STATE OF ILLINOIS, DEPARTMENT OF TRANSPORTATION, SHOWN HEREON.

DATED

COVENTINE FIDIS, PLS NO. 35-2159
LICENSE EXPIRATION DATE: 11/30/2010

STATE OF ILLINOIS ★ COVENTINE FIDIS ★ 35-2159 DIXON, ILL. PROFESSIONAL LAND SURVEYOR

COMPLETION DATE OF FIELD WORK PERFORMED	
LAND SURVEY: 5/19/09	ROW STAKING:

AMERICAN
SURVEYING & ENGINEERING, P.C.
841 N. Galena Ave. Dixon, IL 61021
815-288-6231
ILLINOIS PROFESSIONAL DESIGN FIRM NO. 184-003192
101046/97258

ILLINOIS DEPARTMENT OF TRANSPORTATION
PLAT OF HIGHWAYS

FAP ROUTE 998 & 999 (IL 3)
SECTION 82-1B, 82-2-1HUB
ST. CLAIR COUNTY
JOB NO. R-98-025-08 & R-98-026-08
STATION 90+00 TO STATION 150+00

200' 0 200' 400'
SCALE: 1" = 200' SHEET 11 OF

ILLINOIS DEPARTMENT OF TRANSPORTATION
DIVISION OF HIGHWAYS/REGION 5/DISTRICT 8
1102 EASTPORT PLAZA DRIVE
COLLINSVILLE, ILLINOIS 62234-6198

F.A.P RTE.	SECTION	COUNTY	TOTAL SHEETS	SHEET NO.
		ST. CLAIR	285	96
		CONTRACT NO. 76C44		
FED. ROAD DIST. NO.	ILLINOIS	FED. AID PROJECT		