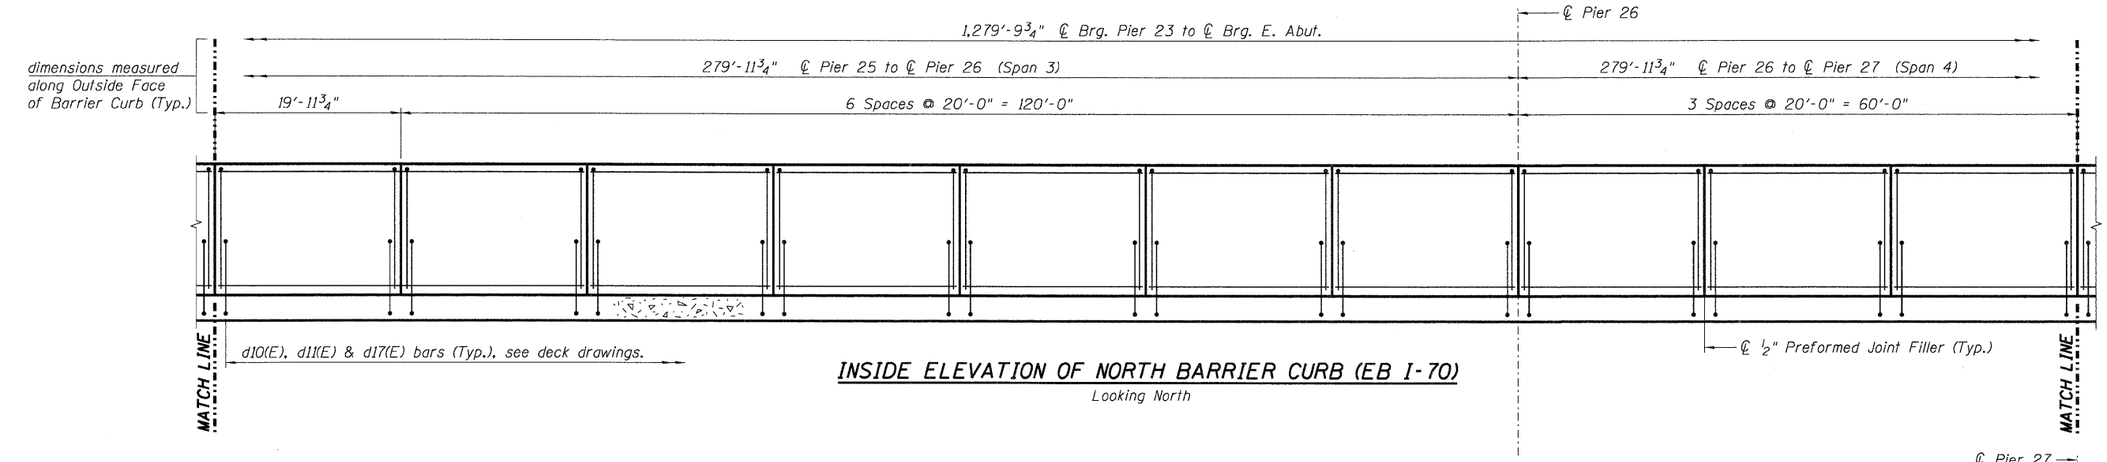

INSIDE ELEVATION OF NORTH BARRIER CURB (EB I-70)

Looking North

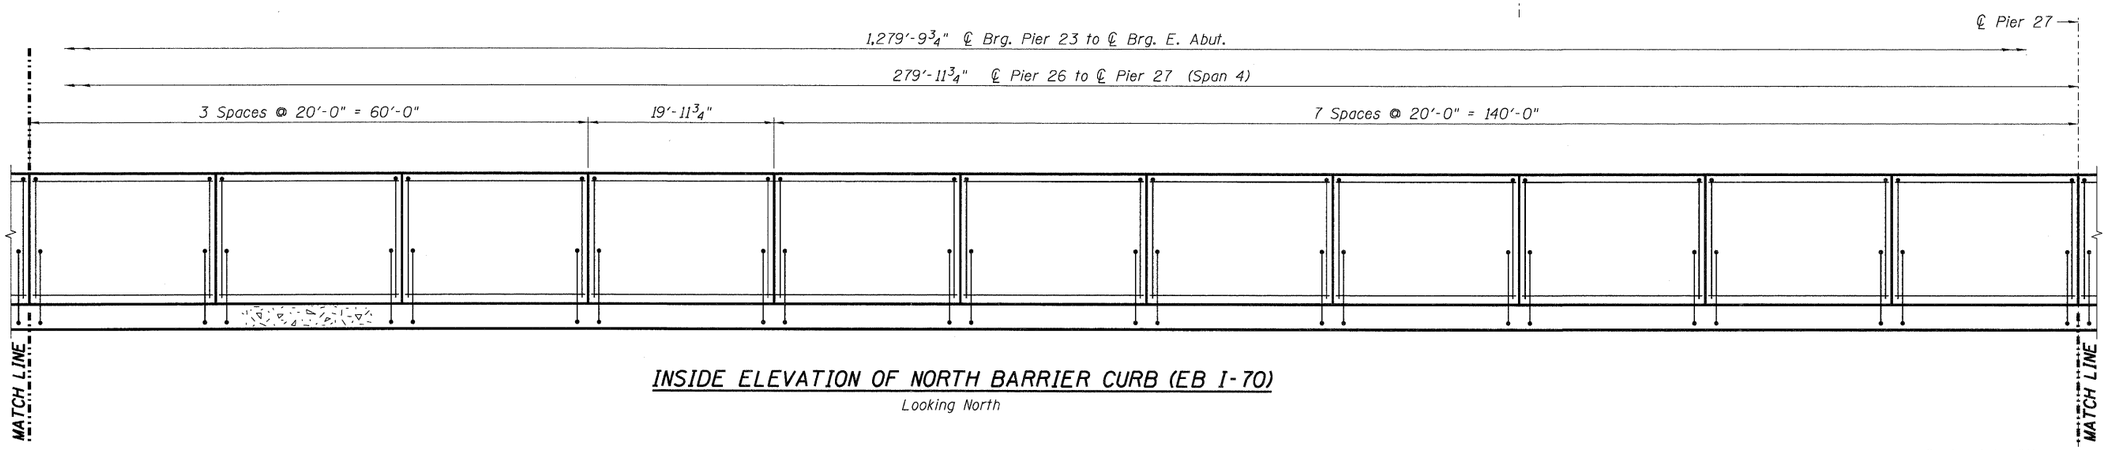

INSIDE ELEVATION OF NORTH BARRIER CURB (EB I-70)

Looking North

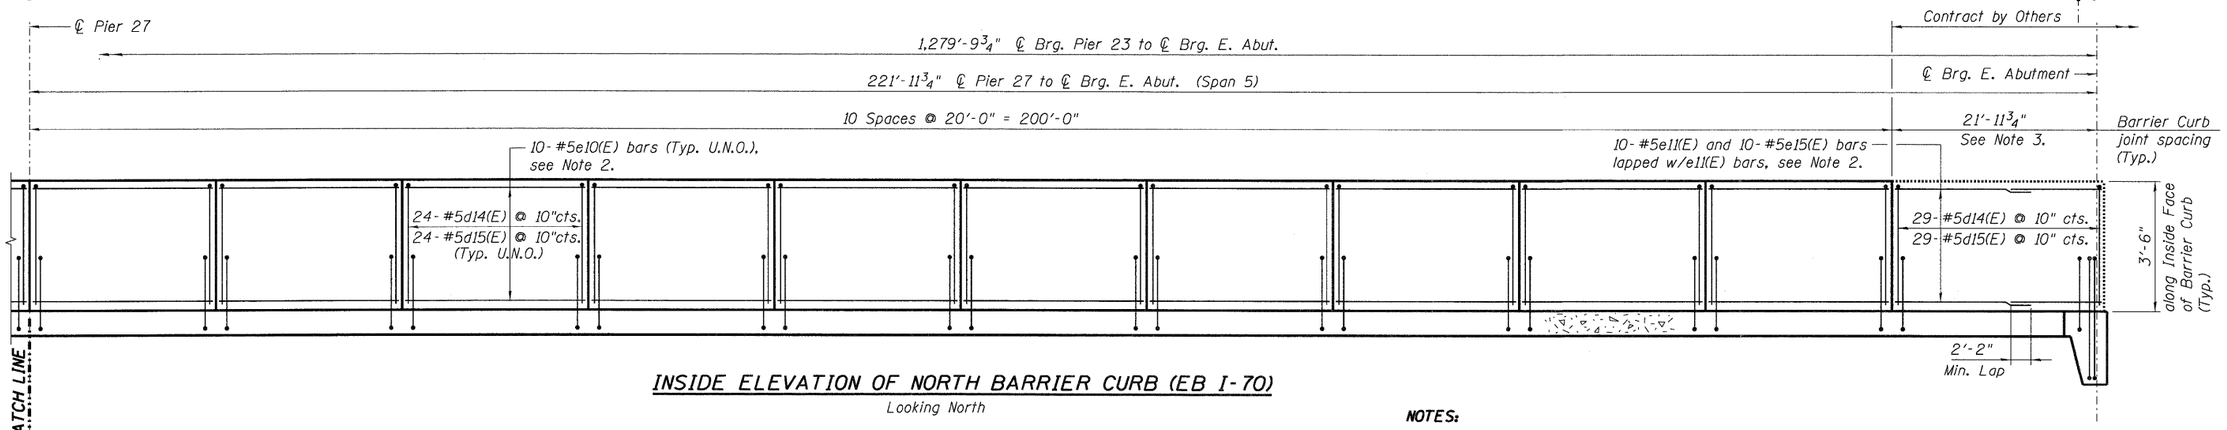

INSIDE ELEVATION OF NORTH BARRIER CURB (EB I-70)

Looking North

NOTES:

1. Work this sheet with Shts. S-22 thru S-47.
2. Rebar shall be spaced as shown in details on Sht. S-42.
3. Barrier segment reinforcement included in this Contract. Forming and concrete placement for barrier included in Contract by Others.

:\0822318-CONN-95-002-SLIDGN,:\0822318-CONN-95-002-SLIDGN,:\0822318-CONN-95-002-SLIDGN,:\0822318-CONN-95-002-SLIDGN,:\0822318-CONN-95-002-SLIDGN,:\0822318-CONN-95-002-SLIDGN,:\0822318-CONN-95-187-SHT-SLIDGN
6-22-2010, 10:42:55 BDONALD \\FS-02\44-\MYVAULT-TRANS.07\2202-20850-001\STAGE1\CAD\01 DESIGN\0822318\SHEET\0822318-CONN-95-187-SHT-SLIDGN

FILE NAME = $FILEL$	USER NAME = $USER$	DESIGNED - JLR	REVISED -	STATE OF ILLINOIS DEPARTMENT OF TRANSPORTATION I-70 CONNECTION OVER NS, TRRA, MCT AND INDUSTRIAL DR.	PARAPET ELEVATIONS EB I-70 2 OF 4	F.A.P. RTE.	SECTION	COUNTY	TOTAL SHEETS	SHEET NO.
		DRAWN - FD	REVISED -			998	82-2-1HVB	ST. CLAIR	285	145
TENG TENG & ASSOCIATES, INC. ENGINEERS/ARCHITECTS/PLANNERS CHICAGO, ILLINOIS	PLOT SCALE = $SCALE$	CHECKED - TCU	REVISED -			SN 082-0318 (EB) & 0319 (WB)		CONTRACT NO. 76C44		
	PLOT DATE = $DATE$	DATE - 06/04/10	REVISED -		SCALE: SHEET NO. S-35 OF S-111 STA. 134+22.00 TO STA.	FED. ROAD DIST. NO.	ILLINOIS	FED. AID PROJECT		