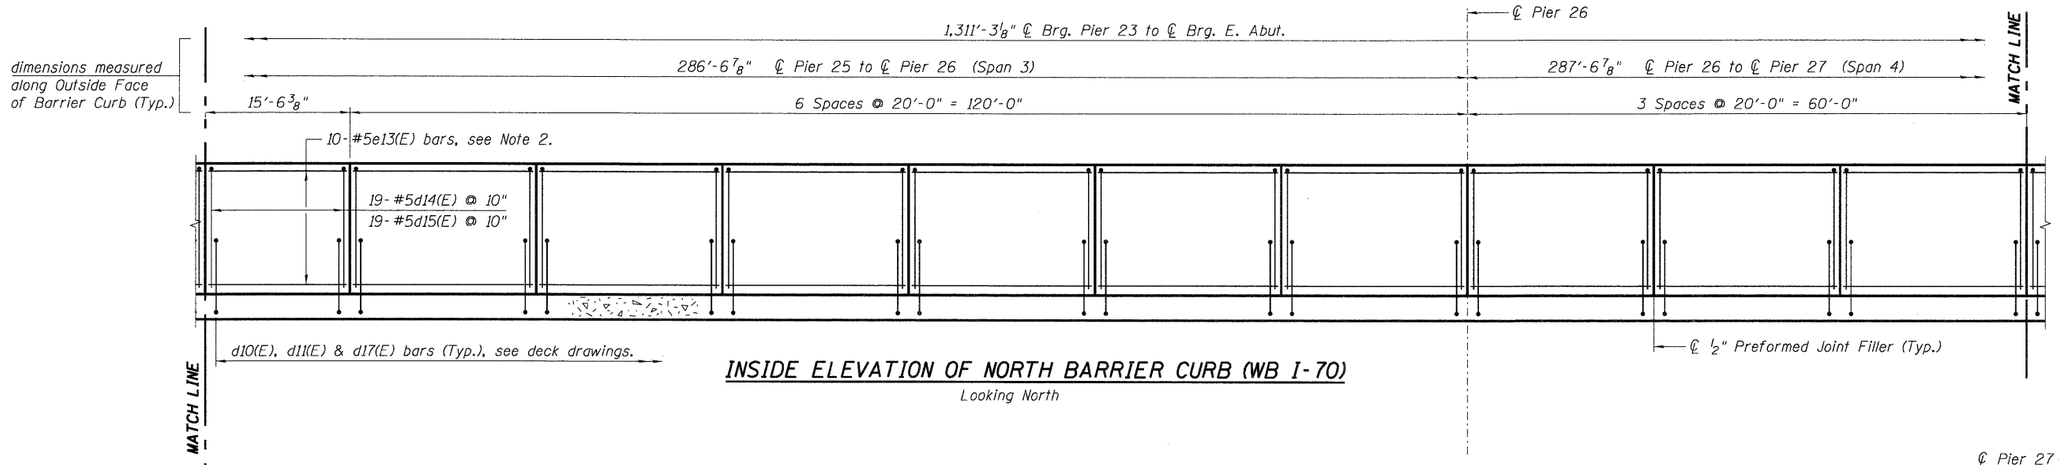

INSIDE ELEVATION OF NORTH BARRIER CURB (WB I-70)

Looking North

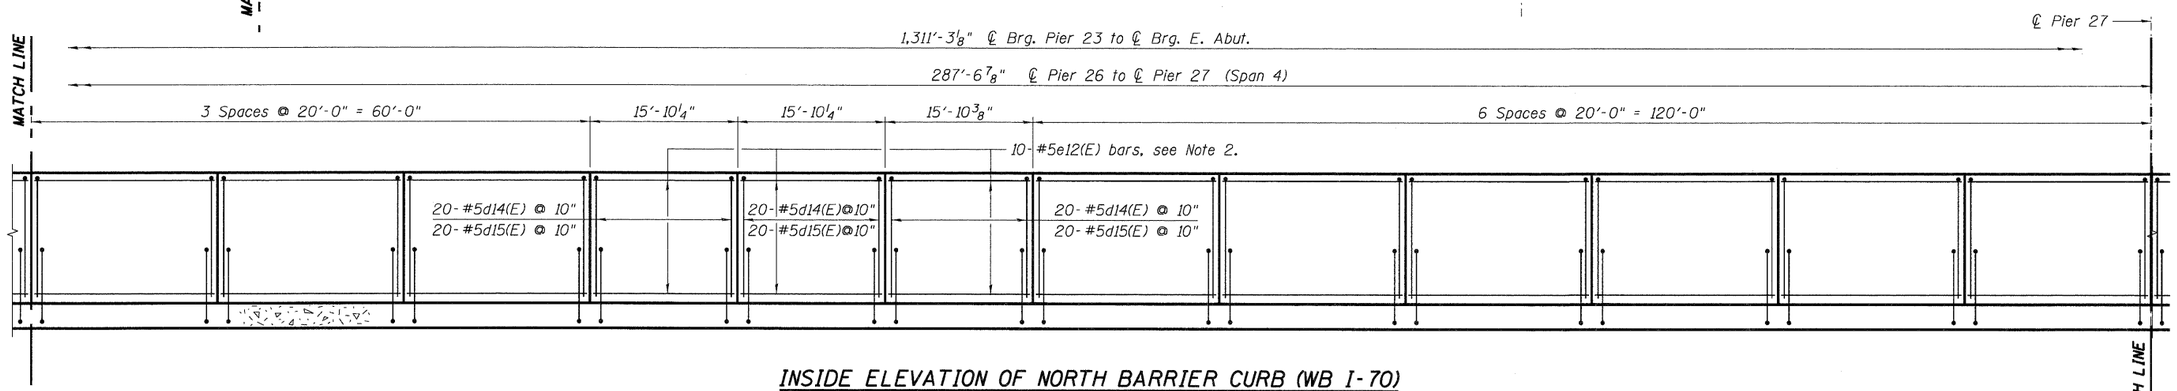

INSIDE ELEVATION OF NORTH BARRIER CURB (WB I-70)

Looking North

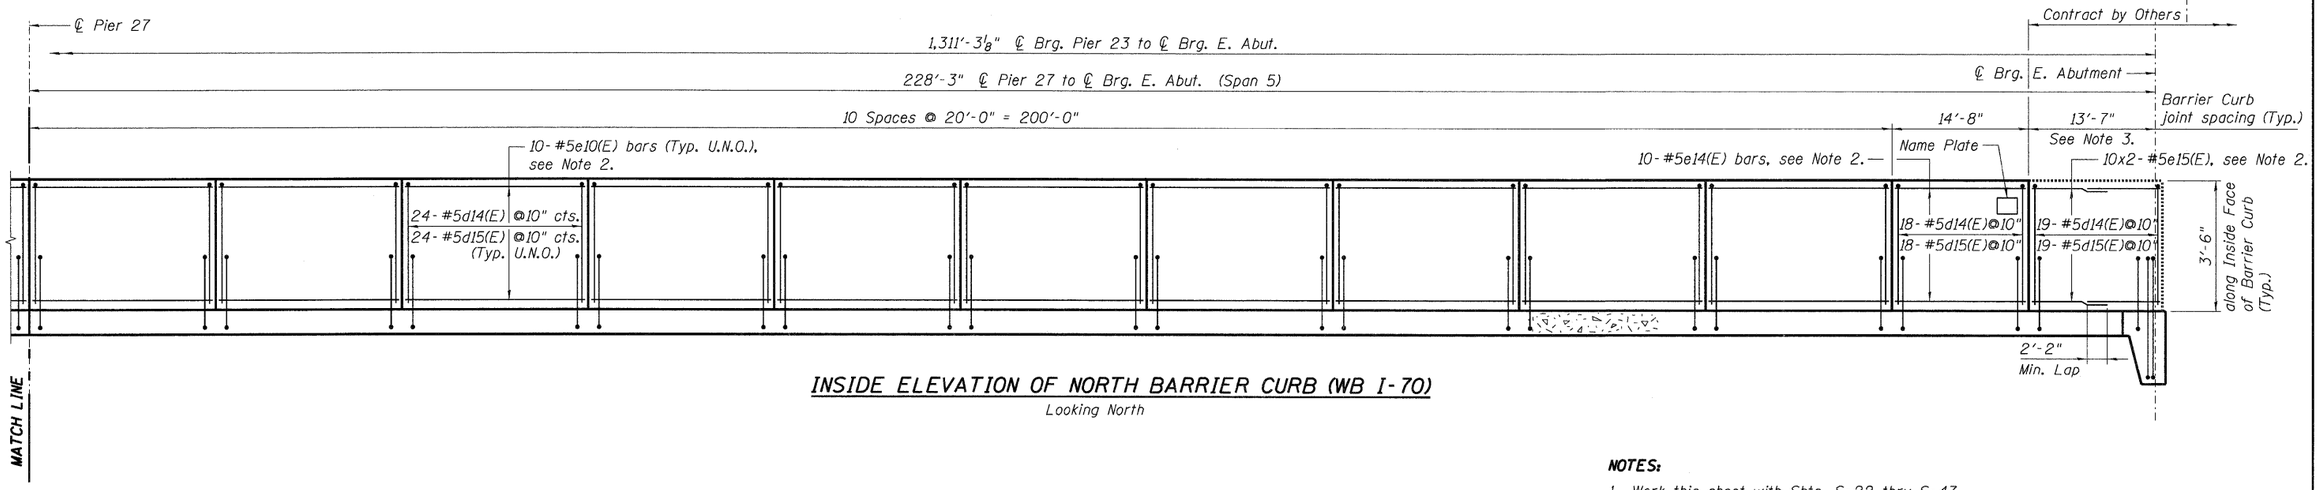

INSIDE ELEVATION OF NORTH BARRIER CURB (WB I-70)

Looking North

NOTES:

1. Work this sheet with Shts. S-22 thru S-47.
2. Rebar shall be spaced as shown in details on Sht. S-42.
3. Barrier segment reinforcement included in this Contract. Forming and concrete placement for barrier included in Contract by Others.