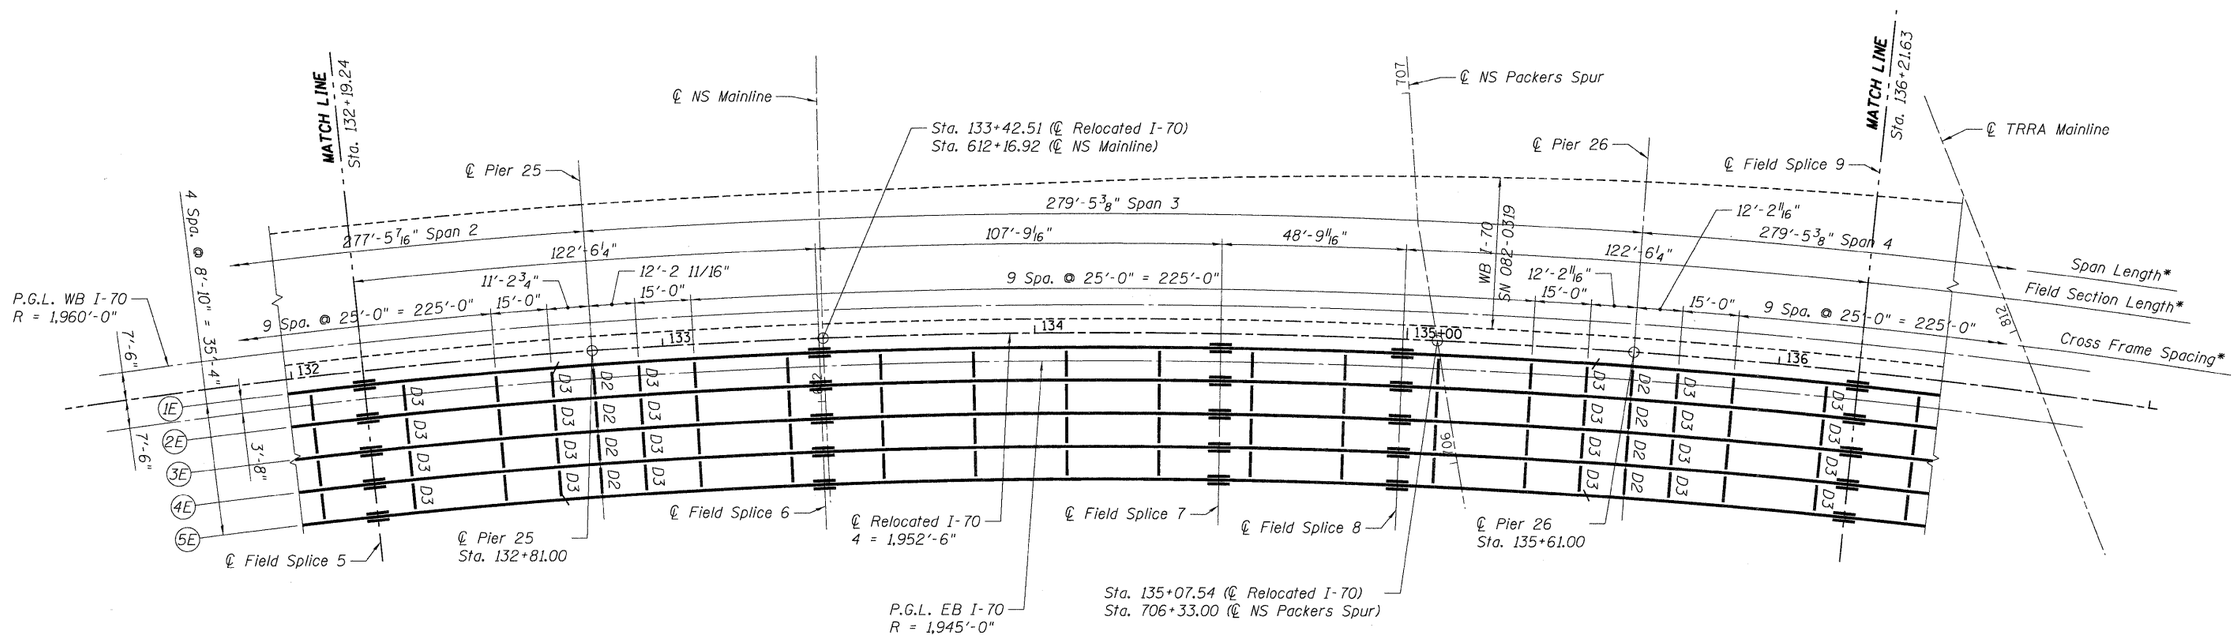

FRAMING PLAN
EB I-70 SN 082-0318

* Dimensions measured along centerline Girder 1E

NOTE:

Work this sheet with Sheets S-48 and S-50.

.\082\0318-CONN-05-002-FP.DGN ..\082\0318-CONN-99-001-00.DGN ..\08CONN-05-ALIGNMENT2.DGN
6-03-2010, 10:45:25 BONDNJ.D \\FS-0844\HWY\VAULT\TRANS.07\2202\28969-001\STRUCT\CAD\01 DESIGN\082\318\SHEET\082318-CONN-05-005-SHT-FP.DGN

TENG & ASSOCIATES, INC. ENGINEERS/ARCHITECTS/PLANNERS CHICAGO, ILLINOIS

FILE NAME = $FILEL$	USER NAME = $USER$	DESIGNED - CCE	REVISED -
		DRAWN - CCE	REVISED -
	PLOT SCALE = $SCALE$	CHECKED - TCU	REVISED -
	PLOT DATE = $DATE$	DATE - 06/04/10	REVISED -

STATE OF ILLINOIS
DEPARTMENT OF TRANSPORTATION
I-70 CONNECTION OVER
NS, TRRA, MCT AND INDUSTRIAL DR.

FRAMING PLAN EB I-70
2 OF 3

SCALE: | SHEET NO. S-49 OF S-111 | STA. 134+22.00 TO STA.

F.A.P. RTE.	SECTION	COUNTY	TOTAL SHEETS	SHEET NO.
998	82-2-1HVB	ST. CLAIR	285	159
	SN 082-0318 (EB) & 0319 (WB)	CONTRACT NO. 76C44		
FED. ROAD DIST. NO.	ILLINOIS	FED. AID PROJECT		