Contract 85516

ROUTE	SECTION	SHEET
8	04-00361-00-PV	11 OF 56
HONONEGAH ROAD		

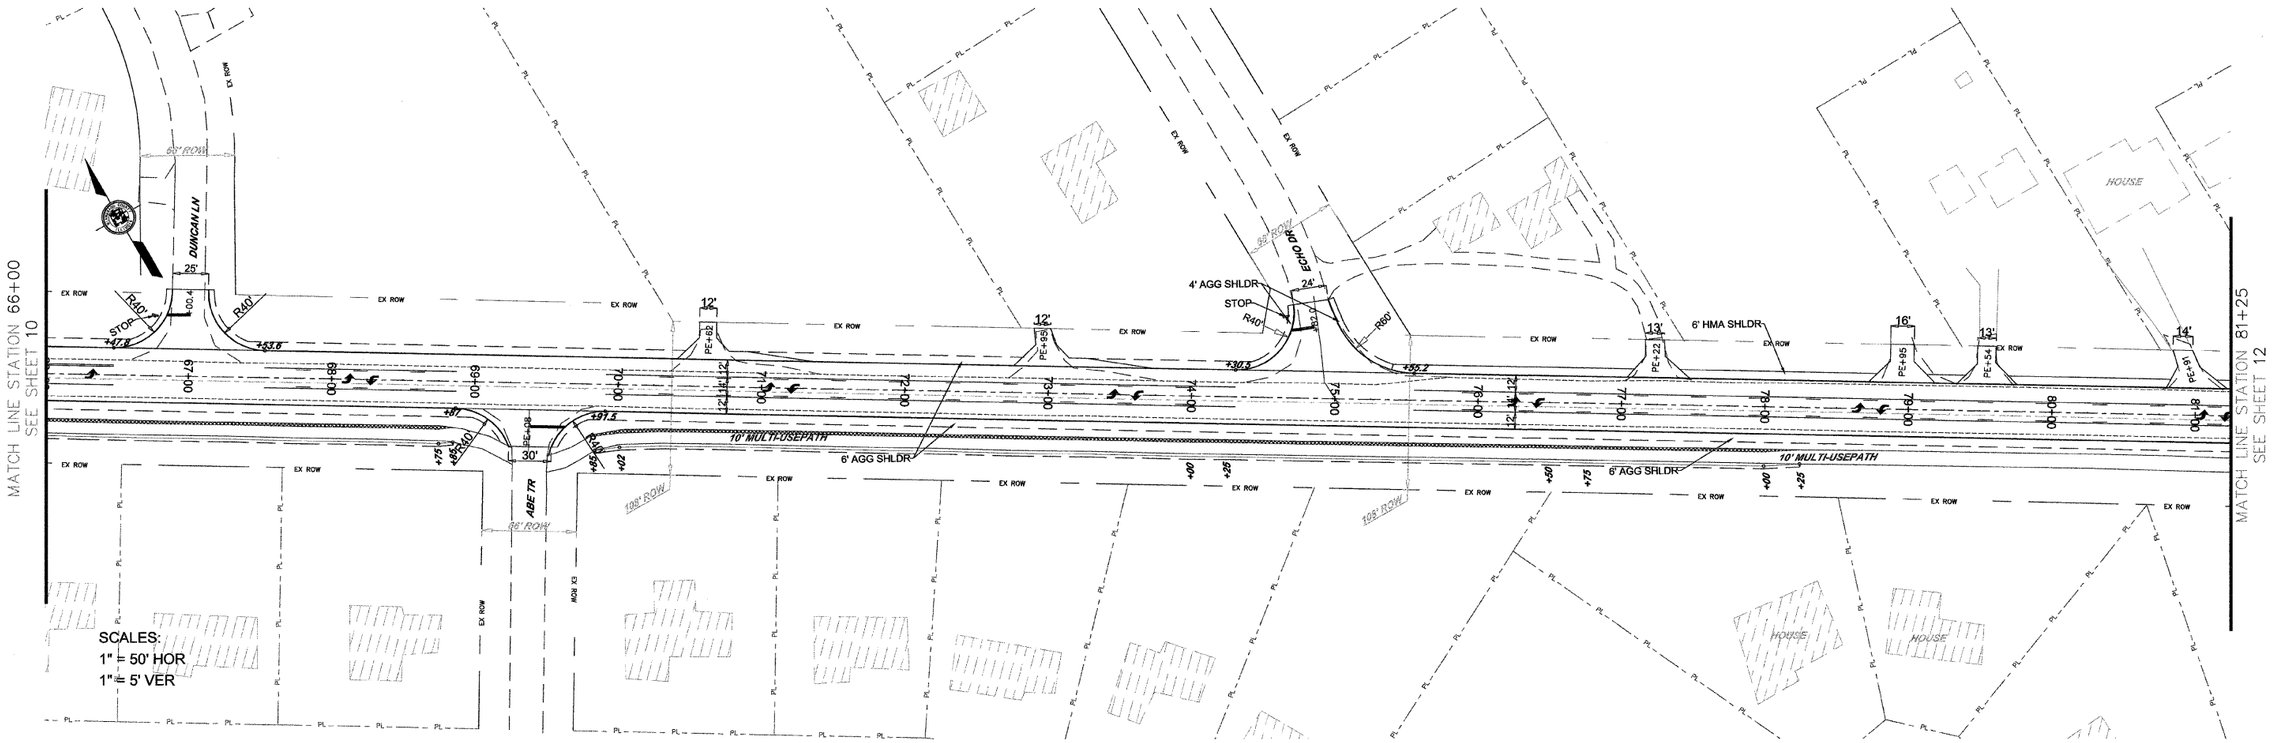

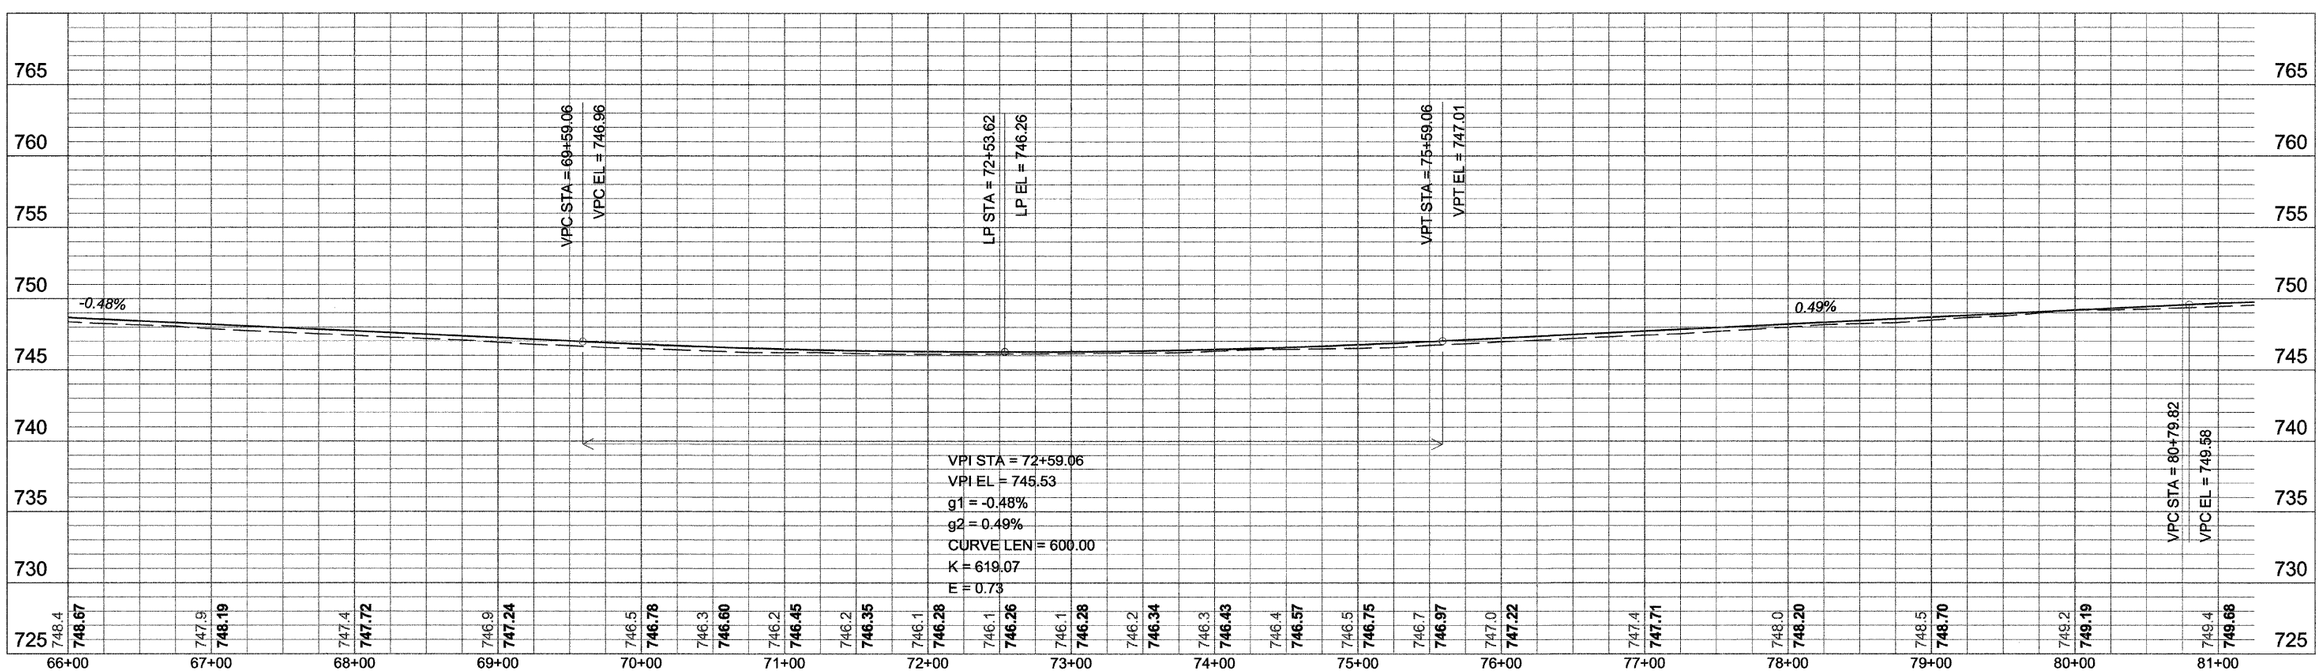

PLAN & PROFILE –HONONEGAH RD