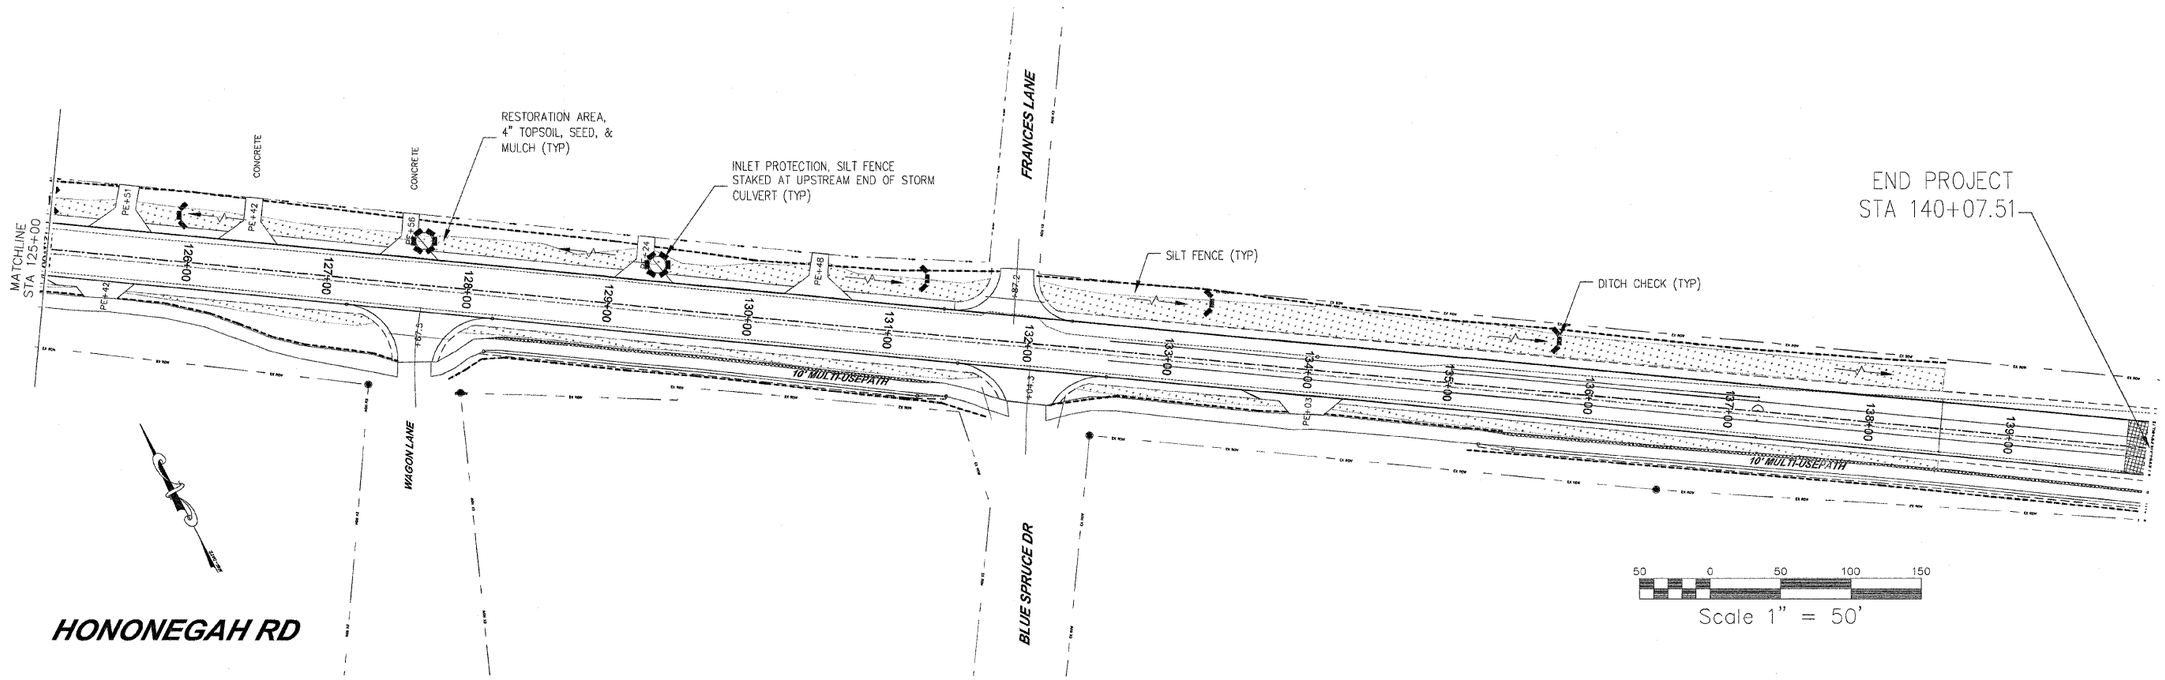
RESTORATION AREA, 4" TOPSOIL, SEED, & MULCH (TYP)
INLET PROTECTION, SILT FENCE STAKED AT UPSTREAM END OF STORM CULVERT (TYP)
SILT FENCE (TYP)
DITCH CHECK (TYP)
END PROJECT STA 140+07.51
MATCHLINE STA 125+00
CONCRETE
CONCRETE
FRANCES LANE
WAGON LANE
BLUE SPRUCE DR
10' MULTI-USEPATH
10' MULTI-USEPATH
HONONEGAH RD
126+00
127+00
128+00
129+00
130+00
131+00
132+00
133+00
134+00
135+00
136+00
137+00
138+00
139+00
50 0 50 100 150
Scale 1" = 50'