BEGIN STONE RIPRAP DITCH – STA. 28+85 LT. & RT.

PRIVATE ENTRANCE

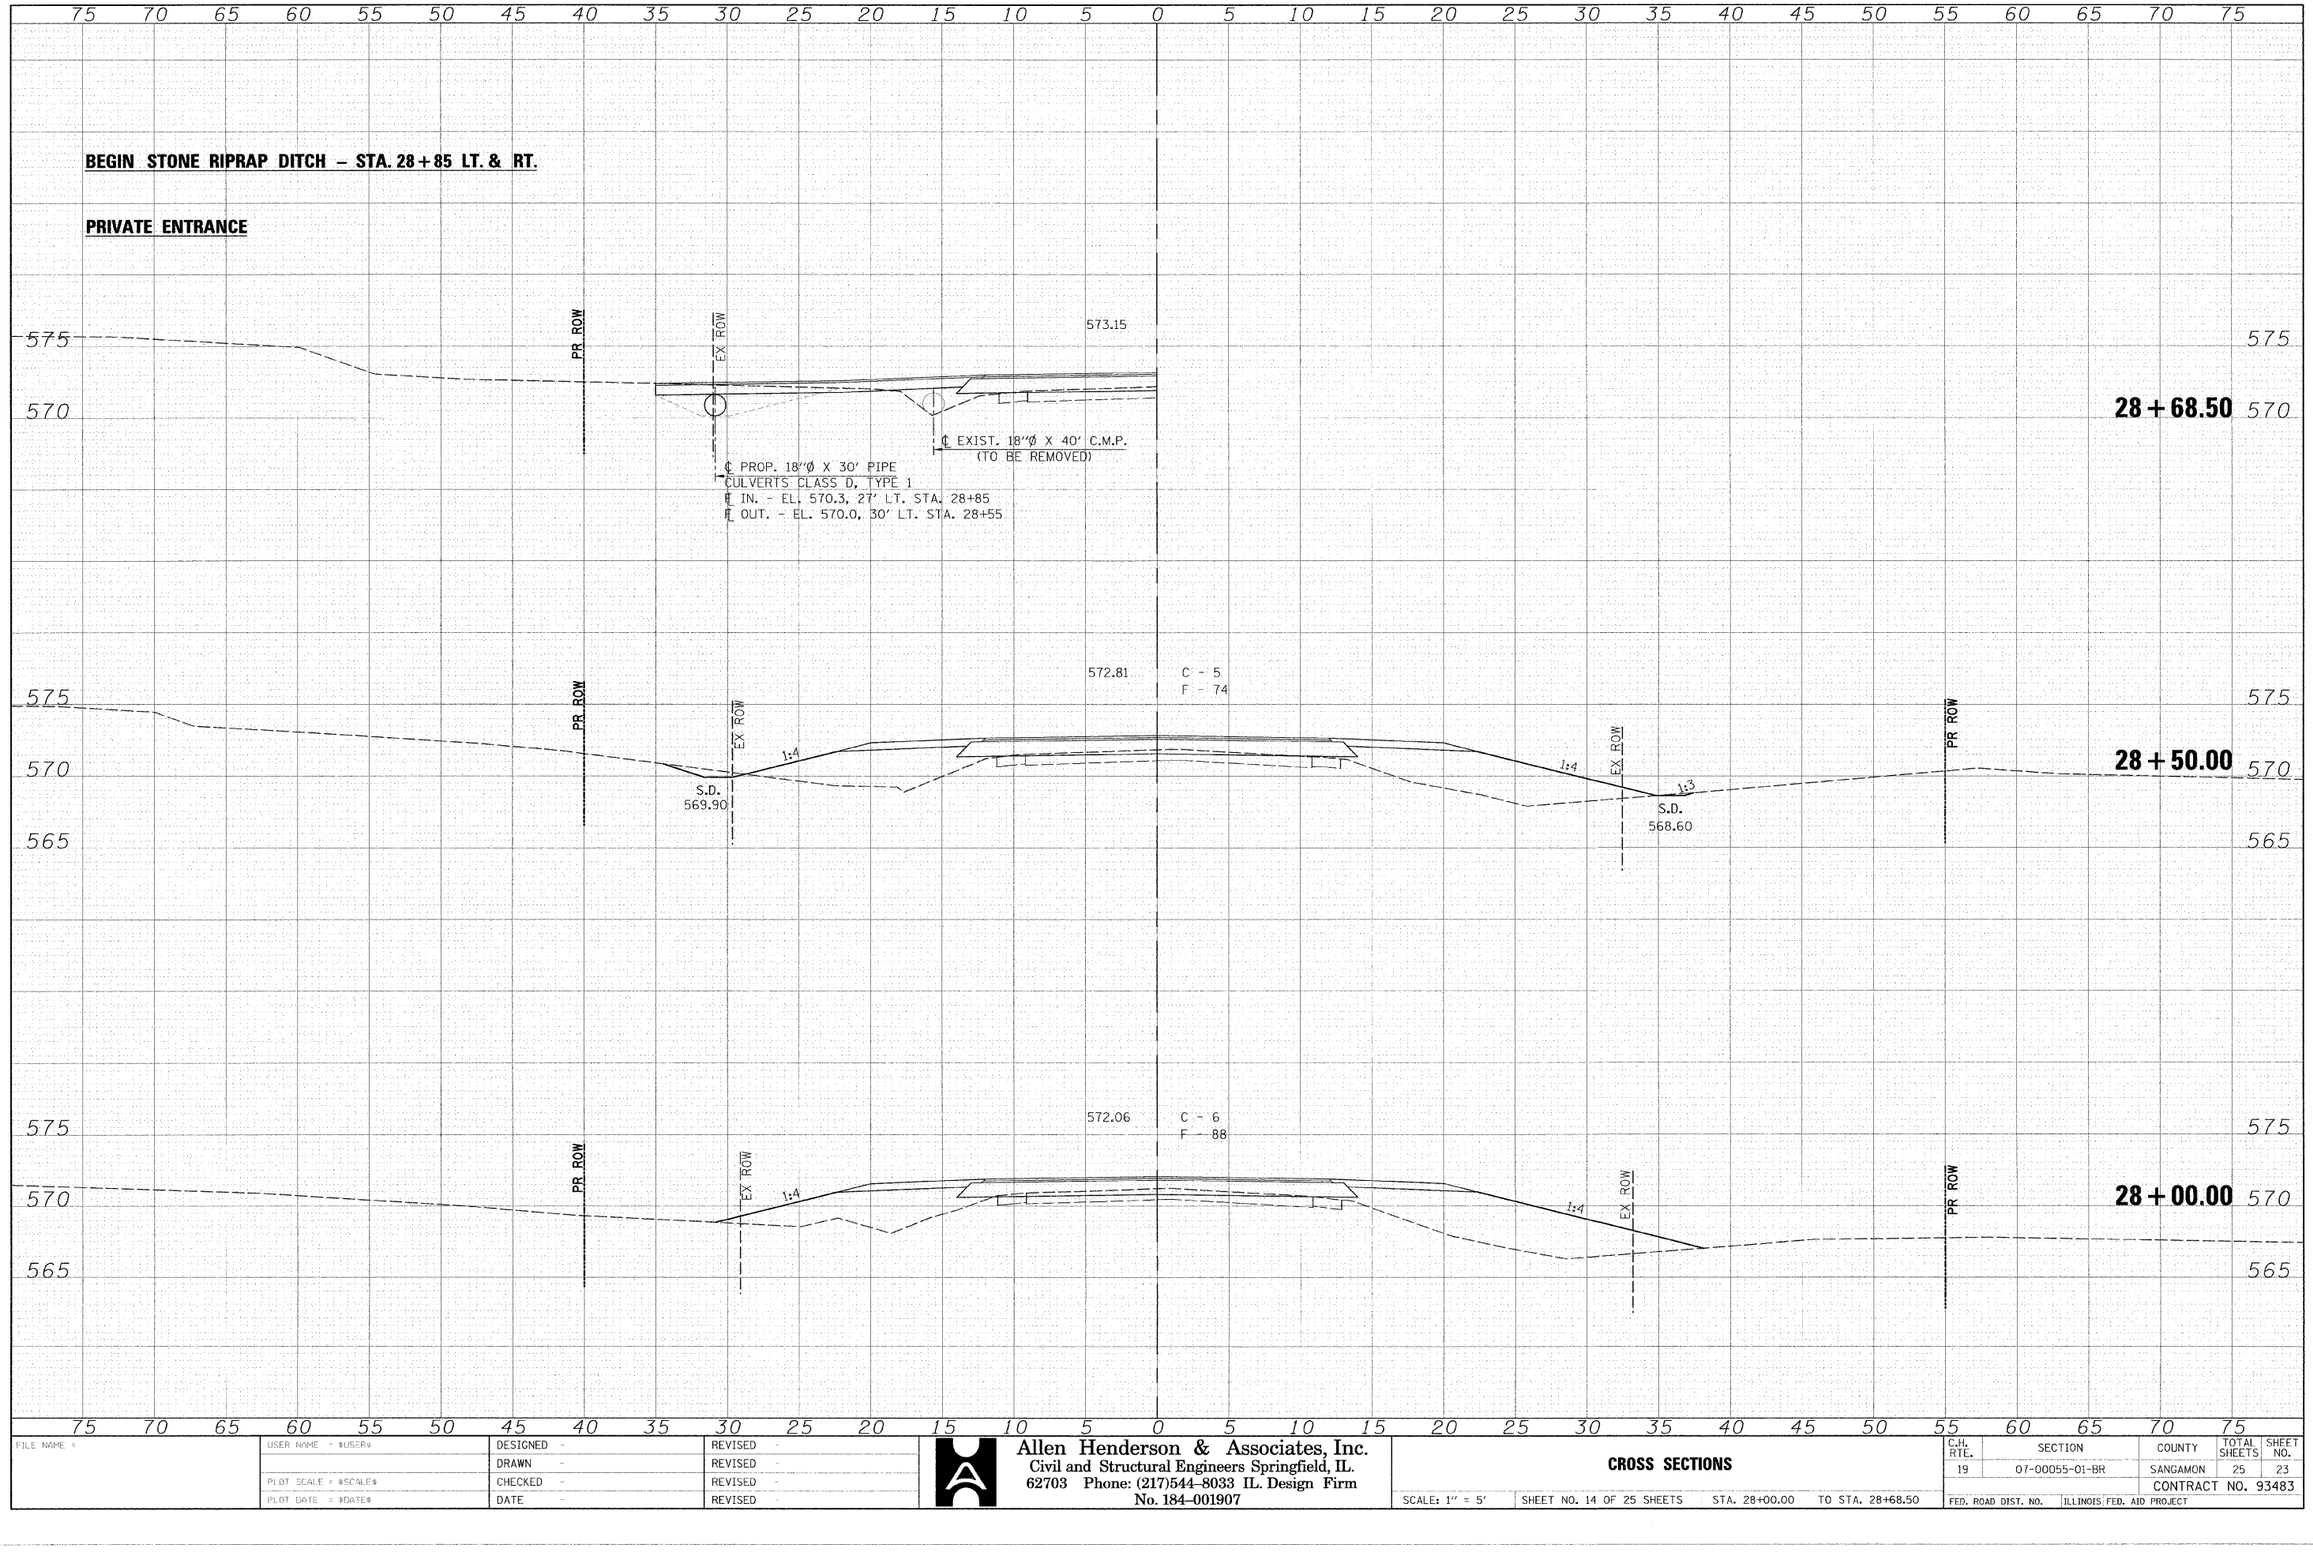

FILE NAME =	USER NAME = $USER$	DESIGNED -	REVISED -
		DRAWN -	REVISED -
	PLOT SCALE = $SCALE$	CHECKED -	REVISED -
	PLOT DATE = $DATE$	DATE -	REVISED

Allen Henderson & Associates, Inc.
Civil and Structural Engineers Springfield, IL.
62703 Phone: (217)544-8033 IL. Design Firm
No. 184-001907

CROSS SECTIONS

SCALE: 1" = 5' | SHEET NO. 14 OF 25 SHEETS | STA. 28+00.00 | TO STA. 28+68.50

C.H. RTE.	SECTION	COUNTY	TOTAL SHEETS	SHEET NO.
19	07-00055-01-BR	SANGAMON	25	23
		CONTRACT NO. 93483		
FED. ROAD DIST. NO.	ILLINOIS	FED. AID PROJECT		

$DATE$
$FILE$