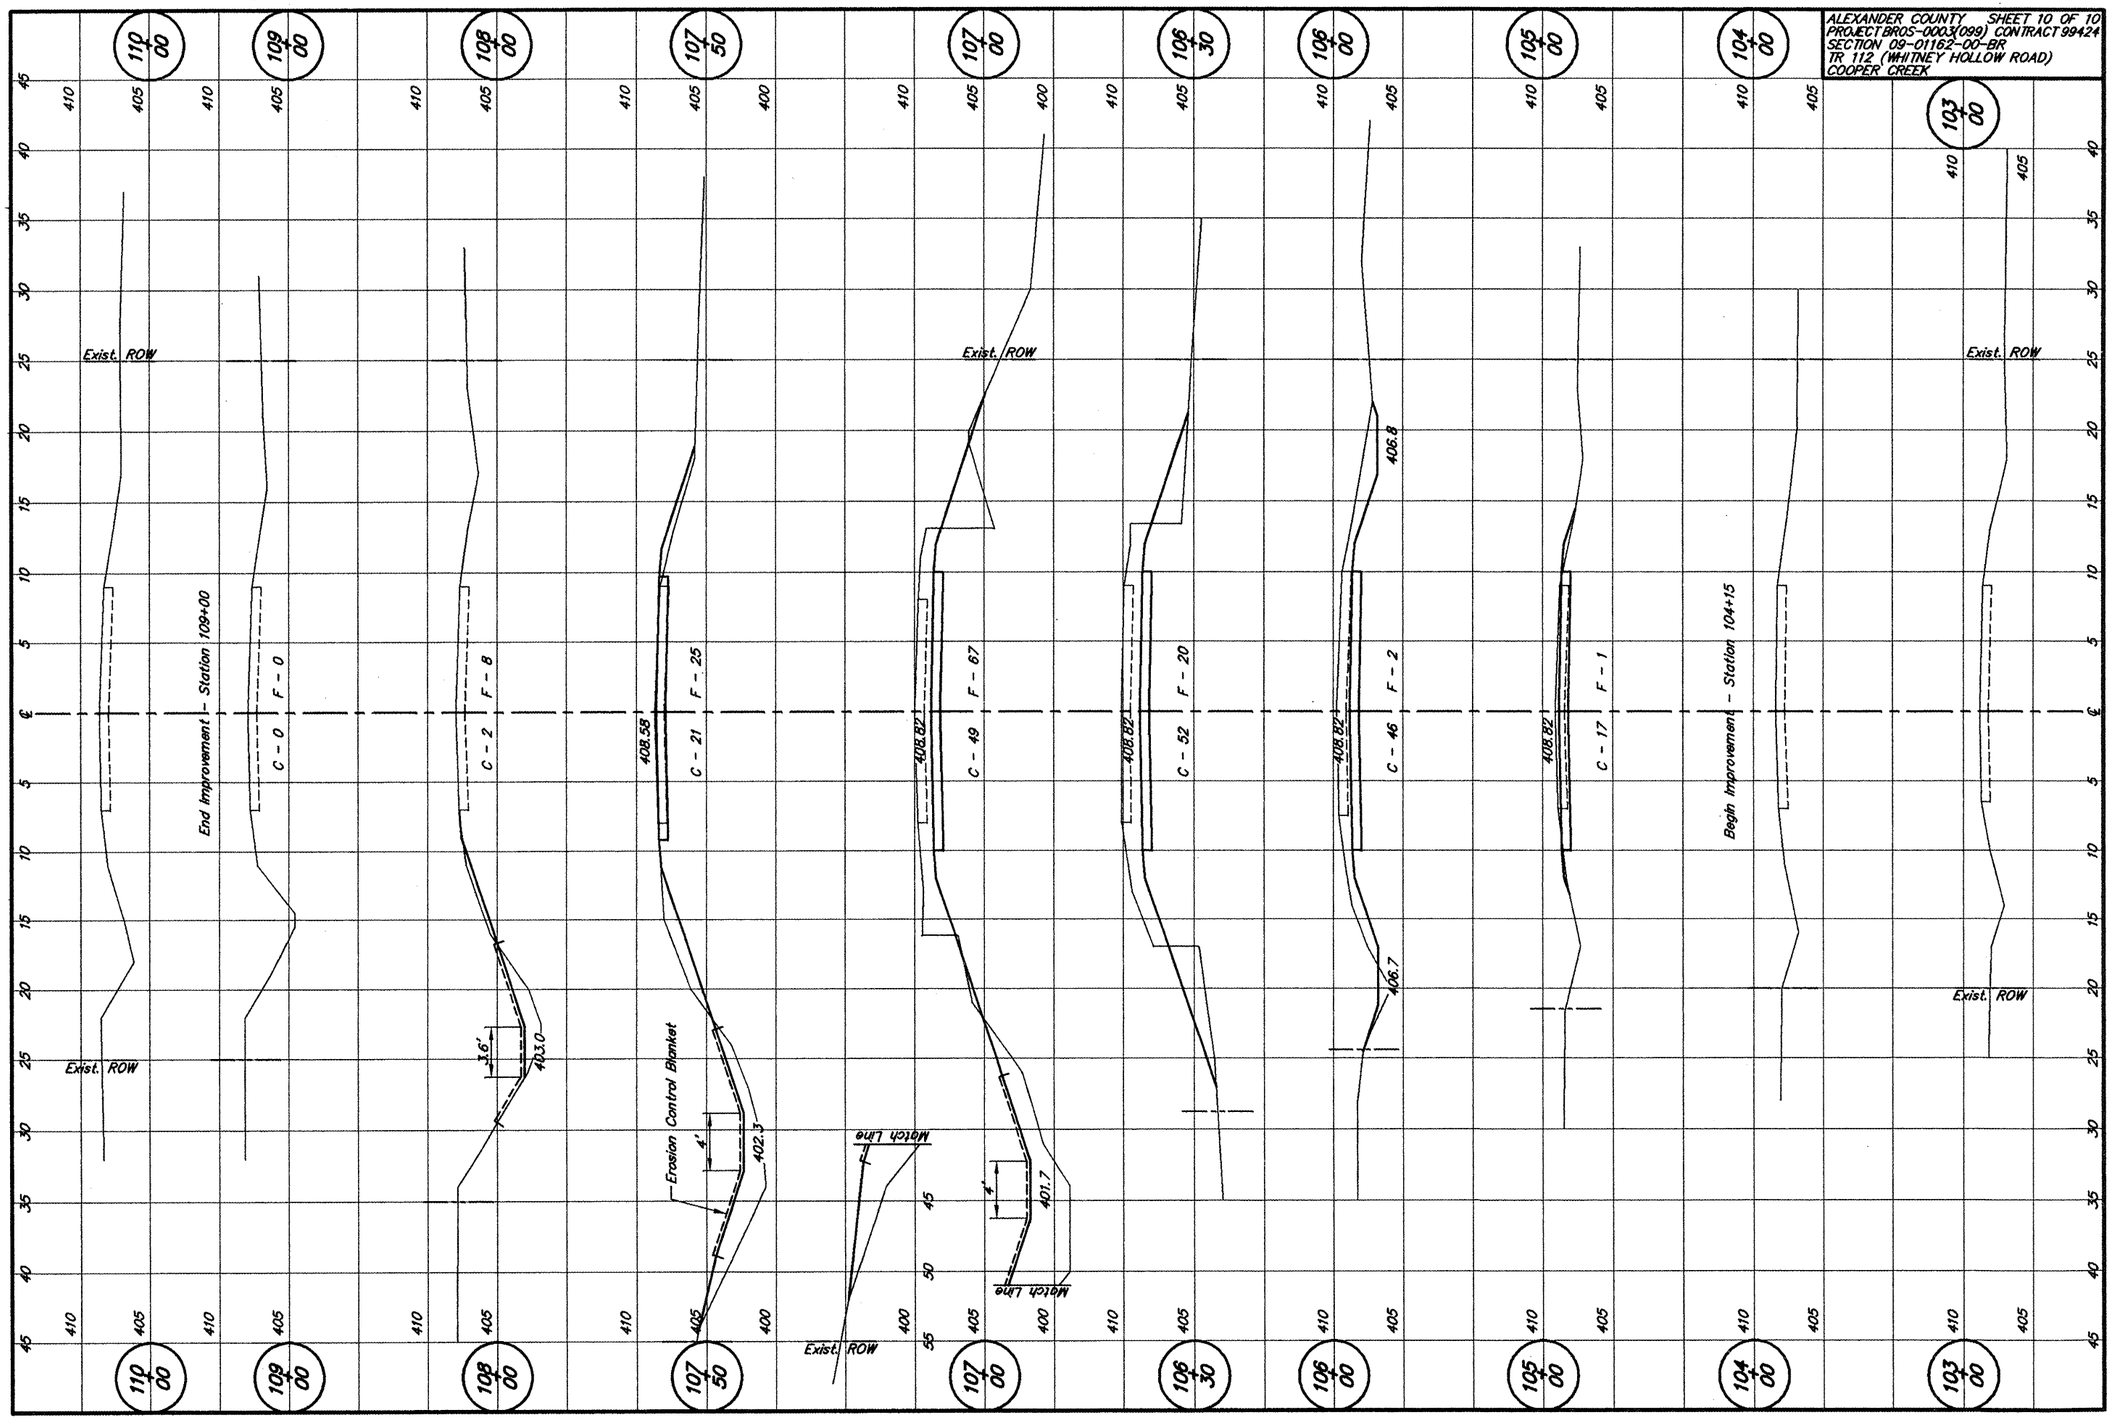ALEXANDER COUNTY SHEET 10 OF 10
PROJECT BROS-0003(099) CONTRACT 99424
SECTION 09-01162-00-BR
TR 112 (WHITNEY HOLLOW ROAD)
COOPER CREEK