CONTRACT NO. 60B03

F.A.I. RTE.	SECTION	COUNTY	TOTAL SHEETS	SHEET NO.
55	99 (1&2) I-11	WILL	176	27
STA.		TO STA.		
FED. ROAD DIST. NO.	ILLINOIS	FED. AID PROJECT		

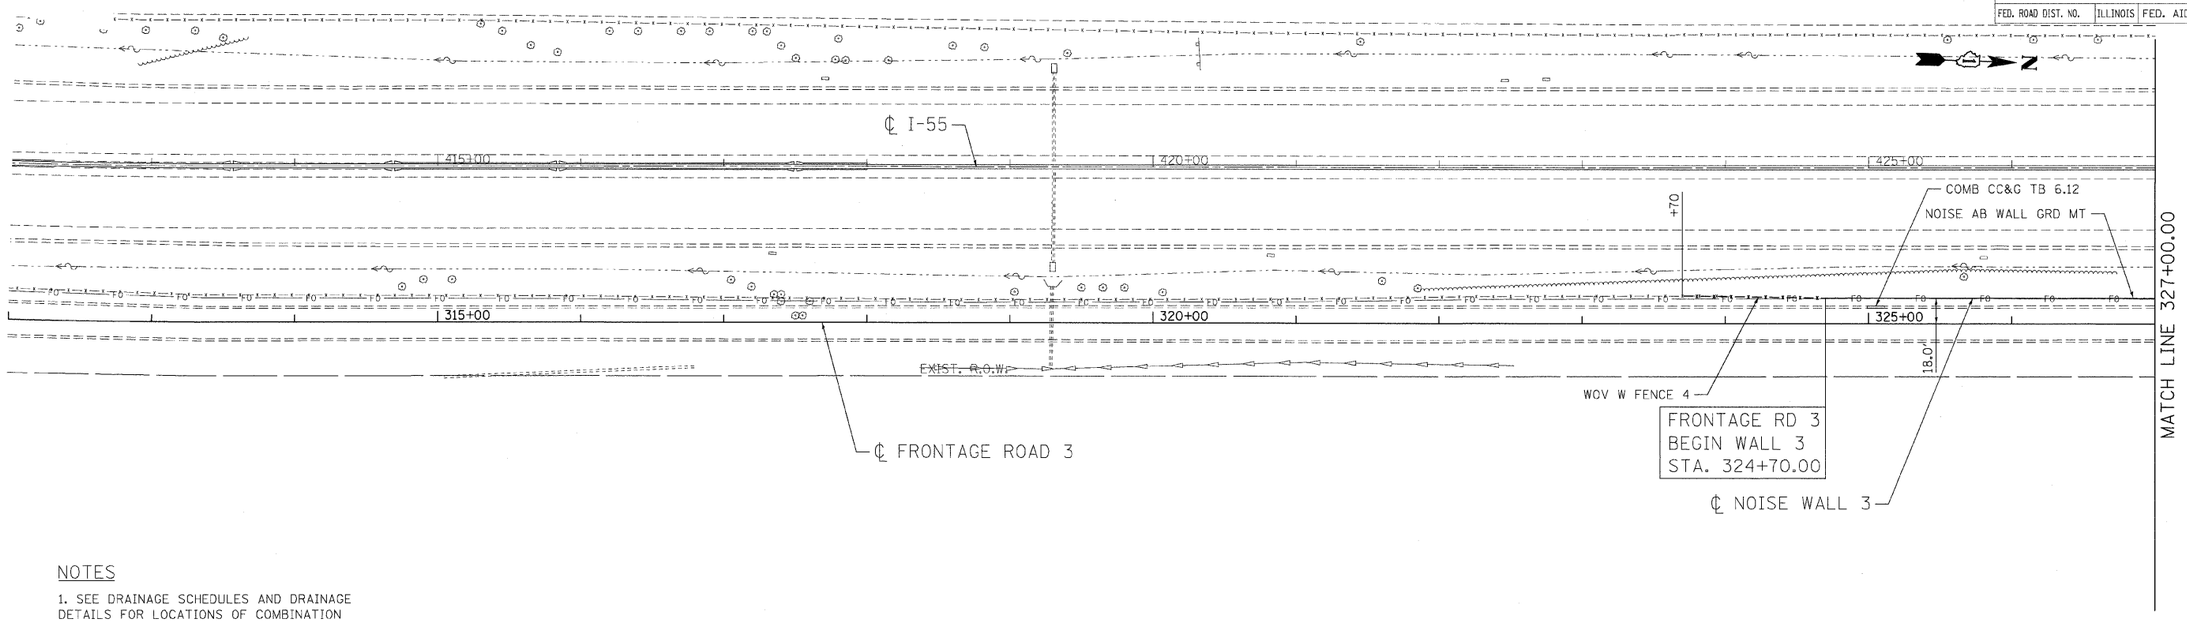

NOTES

1. SEE DRAINAGE SCHEDULES AND DRAINAGE DETAILS FOR LOCATIONS OF COMBINATION CURB AND GUTTER ASSOCIATED WITH PROPOSED CULVERT OUTLETS.

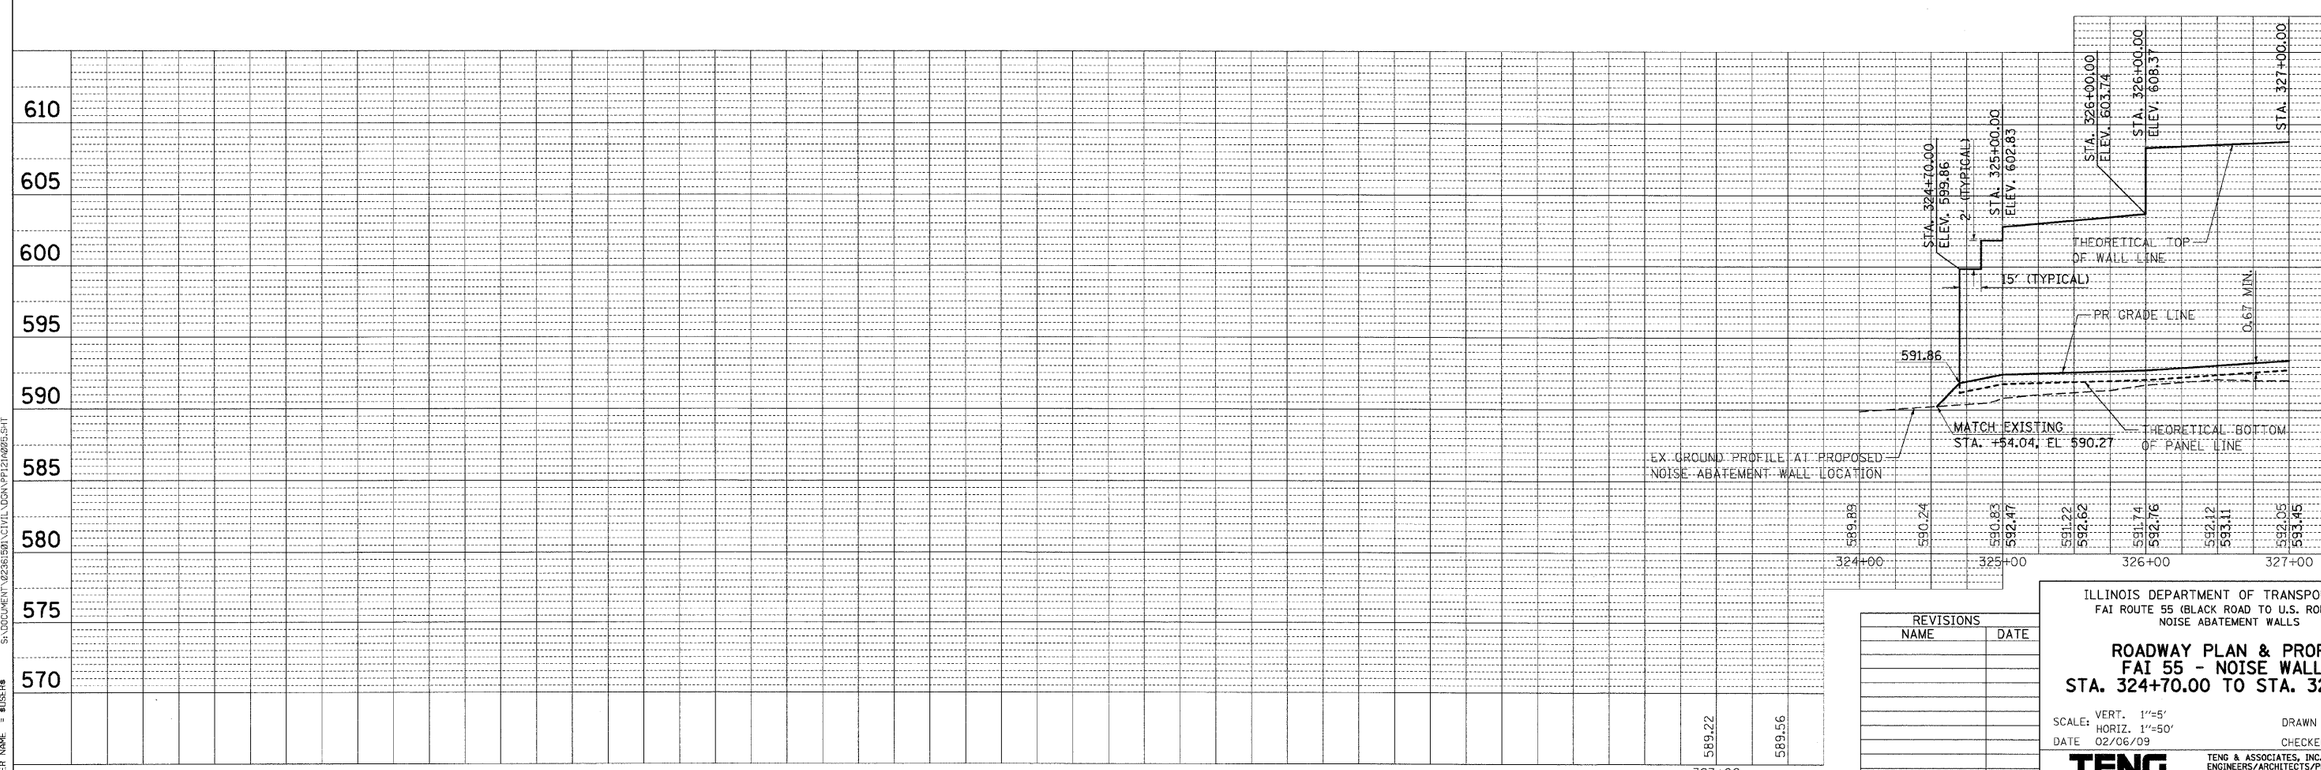

REVISIONS	
NAME	DATE

ILLINOIS DEPARTMENT OF TRANSPORTATION
FAI ROUTE 55 (BLACK ROAD TO U.S. ROUTE 30)
NOISE ABATEMENT WALLS

ROADWAY PLAN & PROFILE
FAI 55 - NOISE WALL 3
STA. 324+70.00 TO STA. 327+00.00

SCALE: VERT. 1"=5'
HORIZ. 1"=50'
DATE 02/06/09

DRAWN BY AG
CHECKED BY DDH

TENG
TENG & ASSOCIATES, INC.
ENGINEERS/ARCHITECTS/PLANNERS
CHICAGO, ILLINOIS

PLAN
SURVEYED
PLOTTED
ALIGNMENT CHECKED
R.O.W. CHECKED
PROJ. FILE NAME
NOTE BOOK
NO.
BY
DATE

PROFILE
SURVEYED
PLOTTED
GRADES CHECKED
B.M. NGVD
SYMBOLOGY NOTATNS CHKD
NOTE BOOK
NO.
BY
DATE

PLOT DATE = $DATE$
FILE NAME = $FILEL$
PLOT SCALE = $SCALE$
USER NAME = $USER$

2-#3-2009,17:36:01 CARCIAA2
S:\CADD\ACTIV\82261501\CTRL\CON\PP121A025.SHT

..\A121A001.DGN, ..\XR121A003.DGN, ..\XW9P1A001.DGN, ..\UT121A001.DGN, ..\PL121A001.DGN, ..\SB121A001.DGN, ..\SB061C008.SHT, ..\XX121A002.DGN, ..\UT121A002.DGN, ..\GN121A001.DGN