PLOT DATE = @DATE@
FILE NAME = @FILEL@
PLOT SCALE = @SCALE@
USER NAME = @USER@

ORIGINAL SURVEY		BY	DATE
NOTE BOOK	SURVEYED		
	PLOTTED		
NO.	TEMPLATE		
	AREAS		
	AREAS CHECKED		

FINAL SURVEY		BY	DATE
NOTE BOOK	SURVEYED		
	PLOTTED		
NO.	TEMPLATE		
	AREAS		
	AREAS CHECKED		

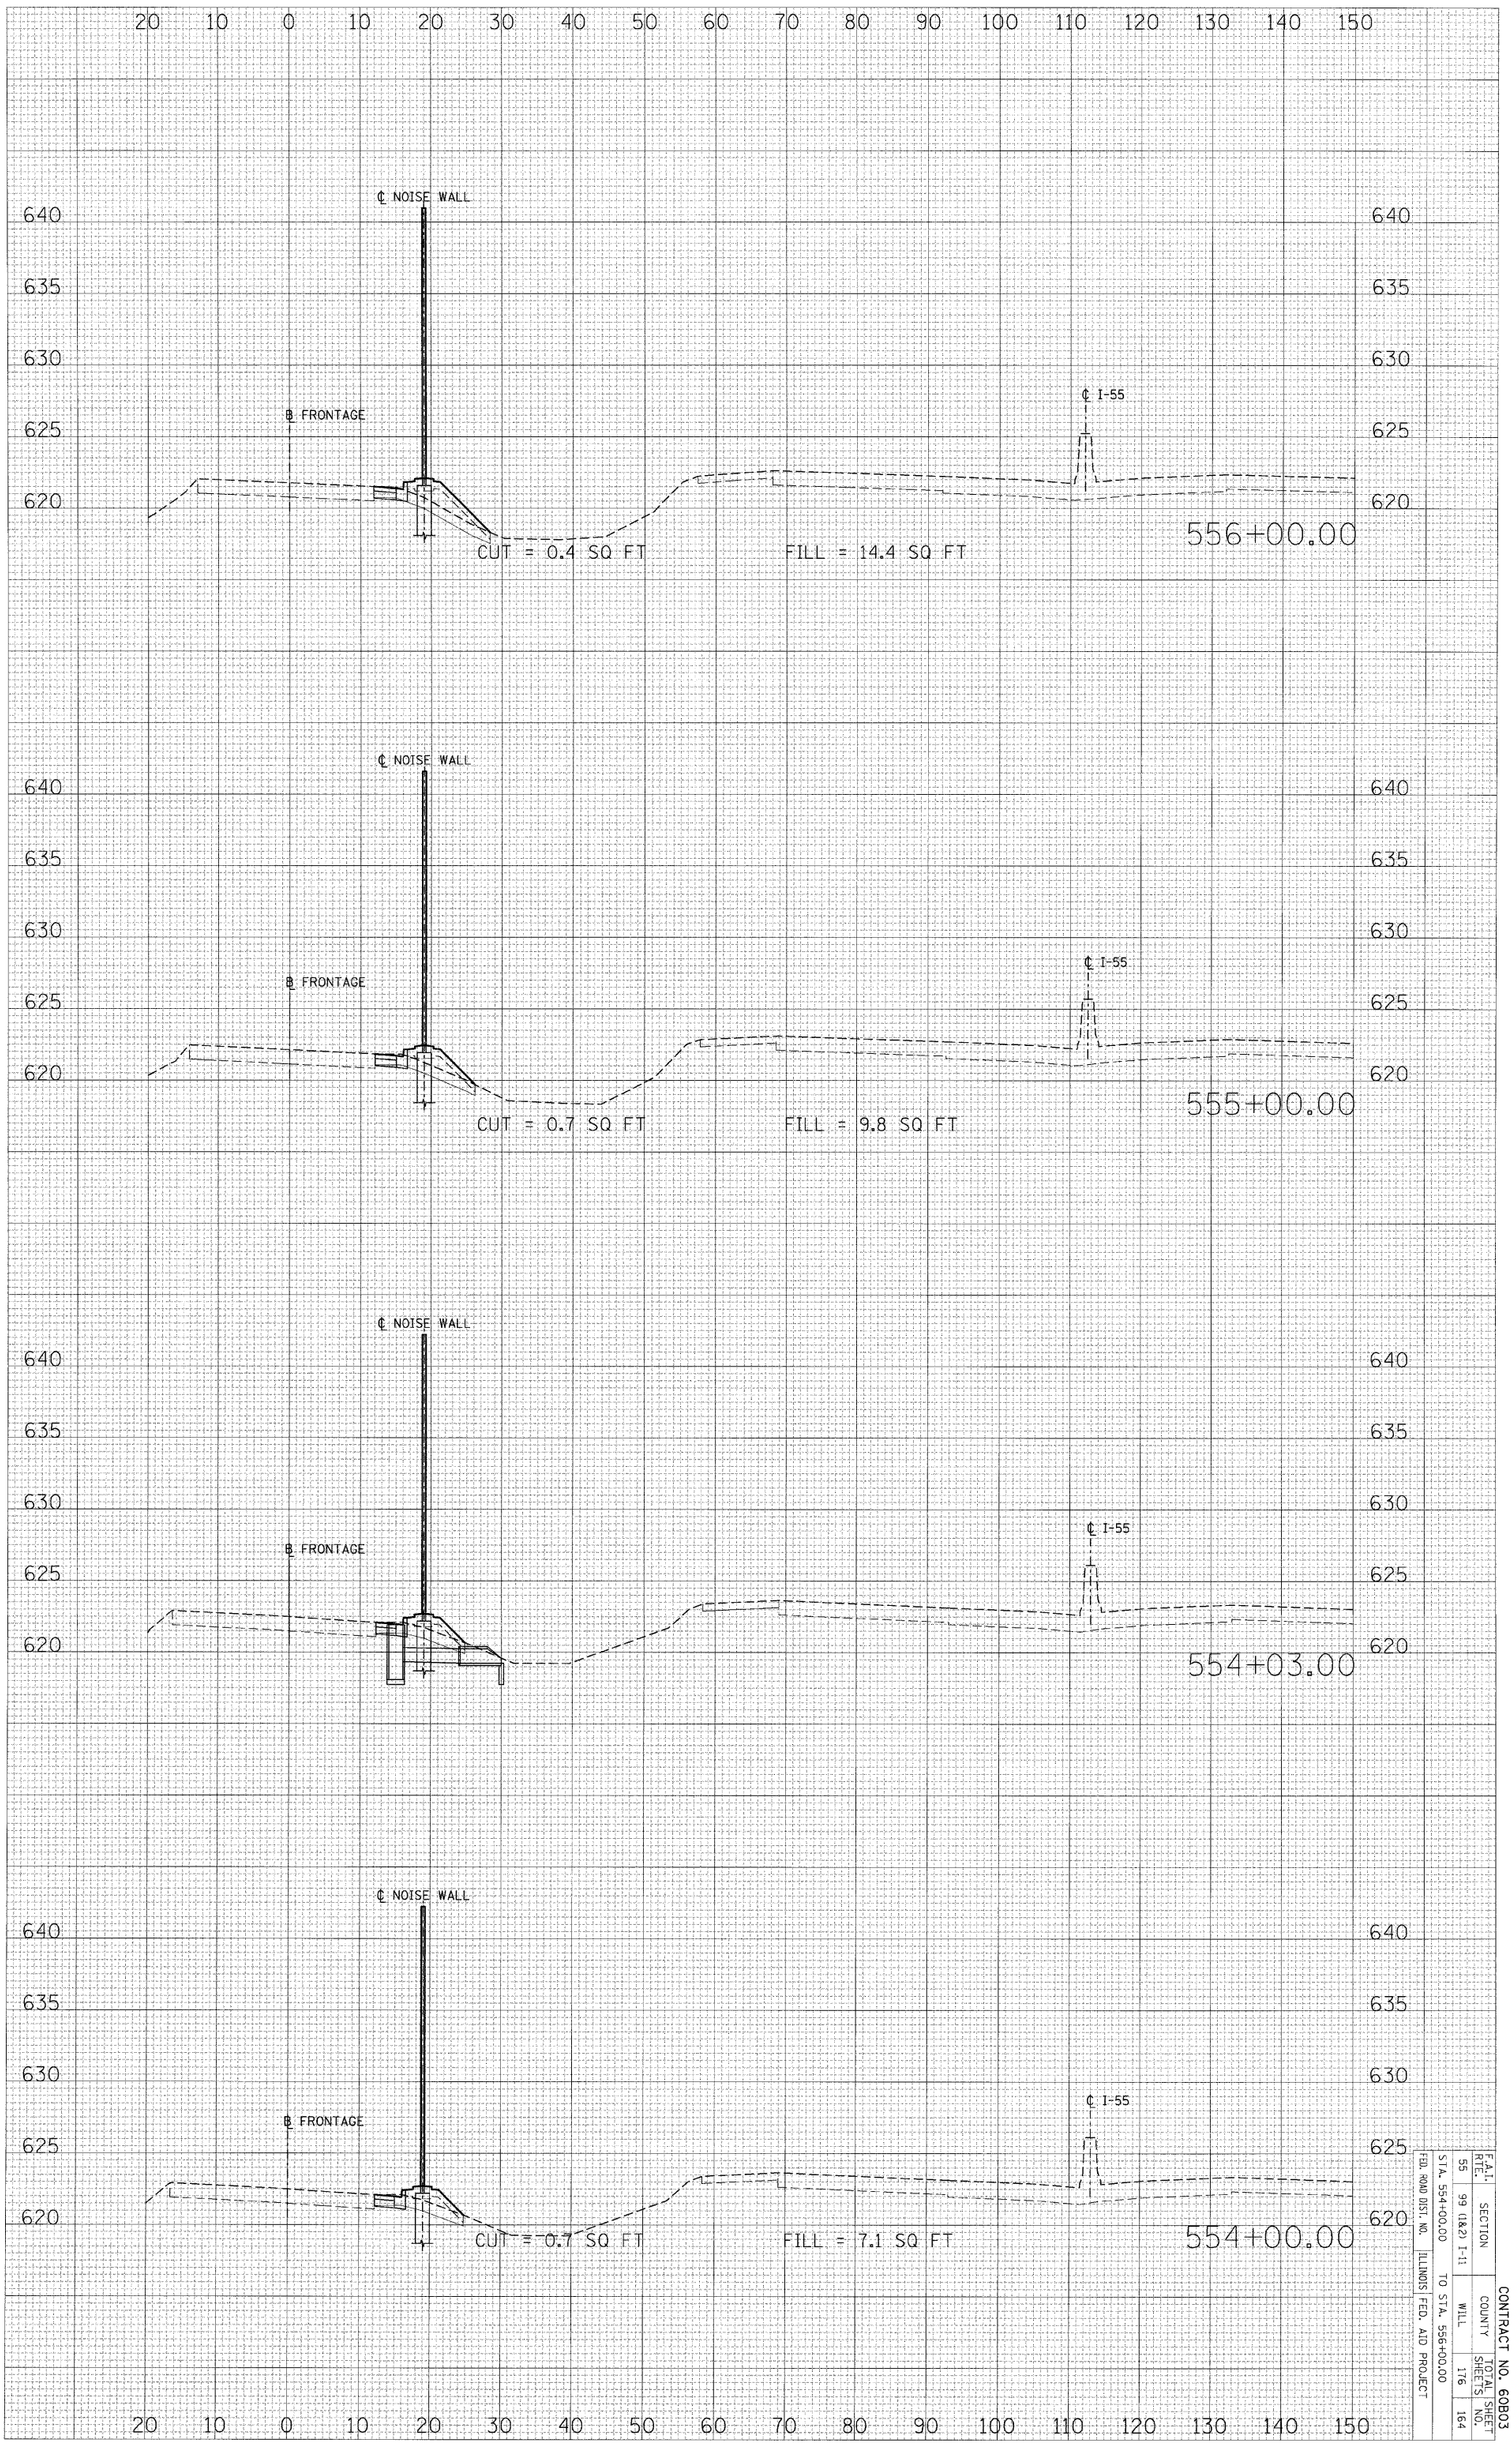

FRONTAGE RD 5 / NOISE ABATEMENT WALL 5

CONTRACT NO. 60B03

F.A.I. RTE.	SECTION	COUNTY	TOTAL SHEETS	SHEET NO.
55	99 (I&2) I-11	WILL	176	164

STA. 554+00.00 TO STA. 556+00.00

FED. ROAD DIST. NO. | ILLINOIS | FED. AID PROJECT