PLOT DATE = @DATE@
FILE NAME = @FILEL@
PLOT SCALE = @SCALE@
USER NAME = @USER@

ORIGINAL SURVEY		BY	DATE
	SURVEYED		
	PLOTTED		
NOTE BOOK	TEMPLATE		
	AREAS		
NO.	AREAS CHECKED		

FINAL SURVEY		BY	DATE
	SURVEYED		
	PLOTTED		
NOTE BOOK	TEMPLATE		
	AREAS		
NO.	AREAS CHECKED		

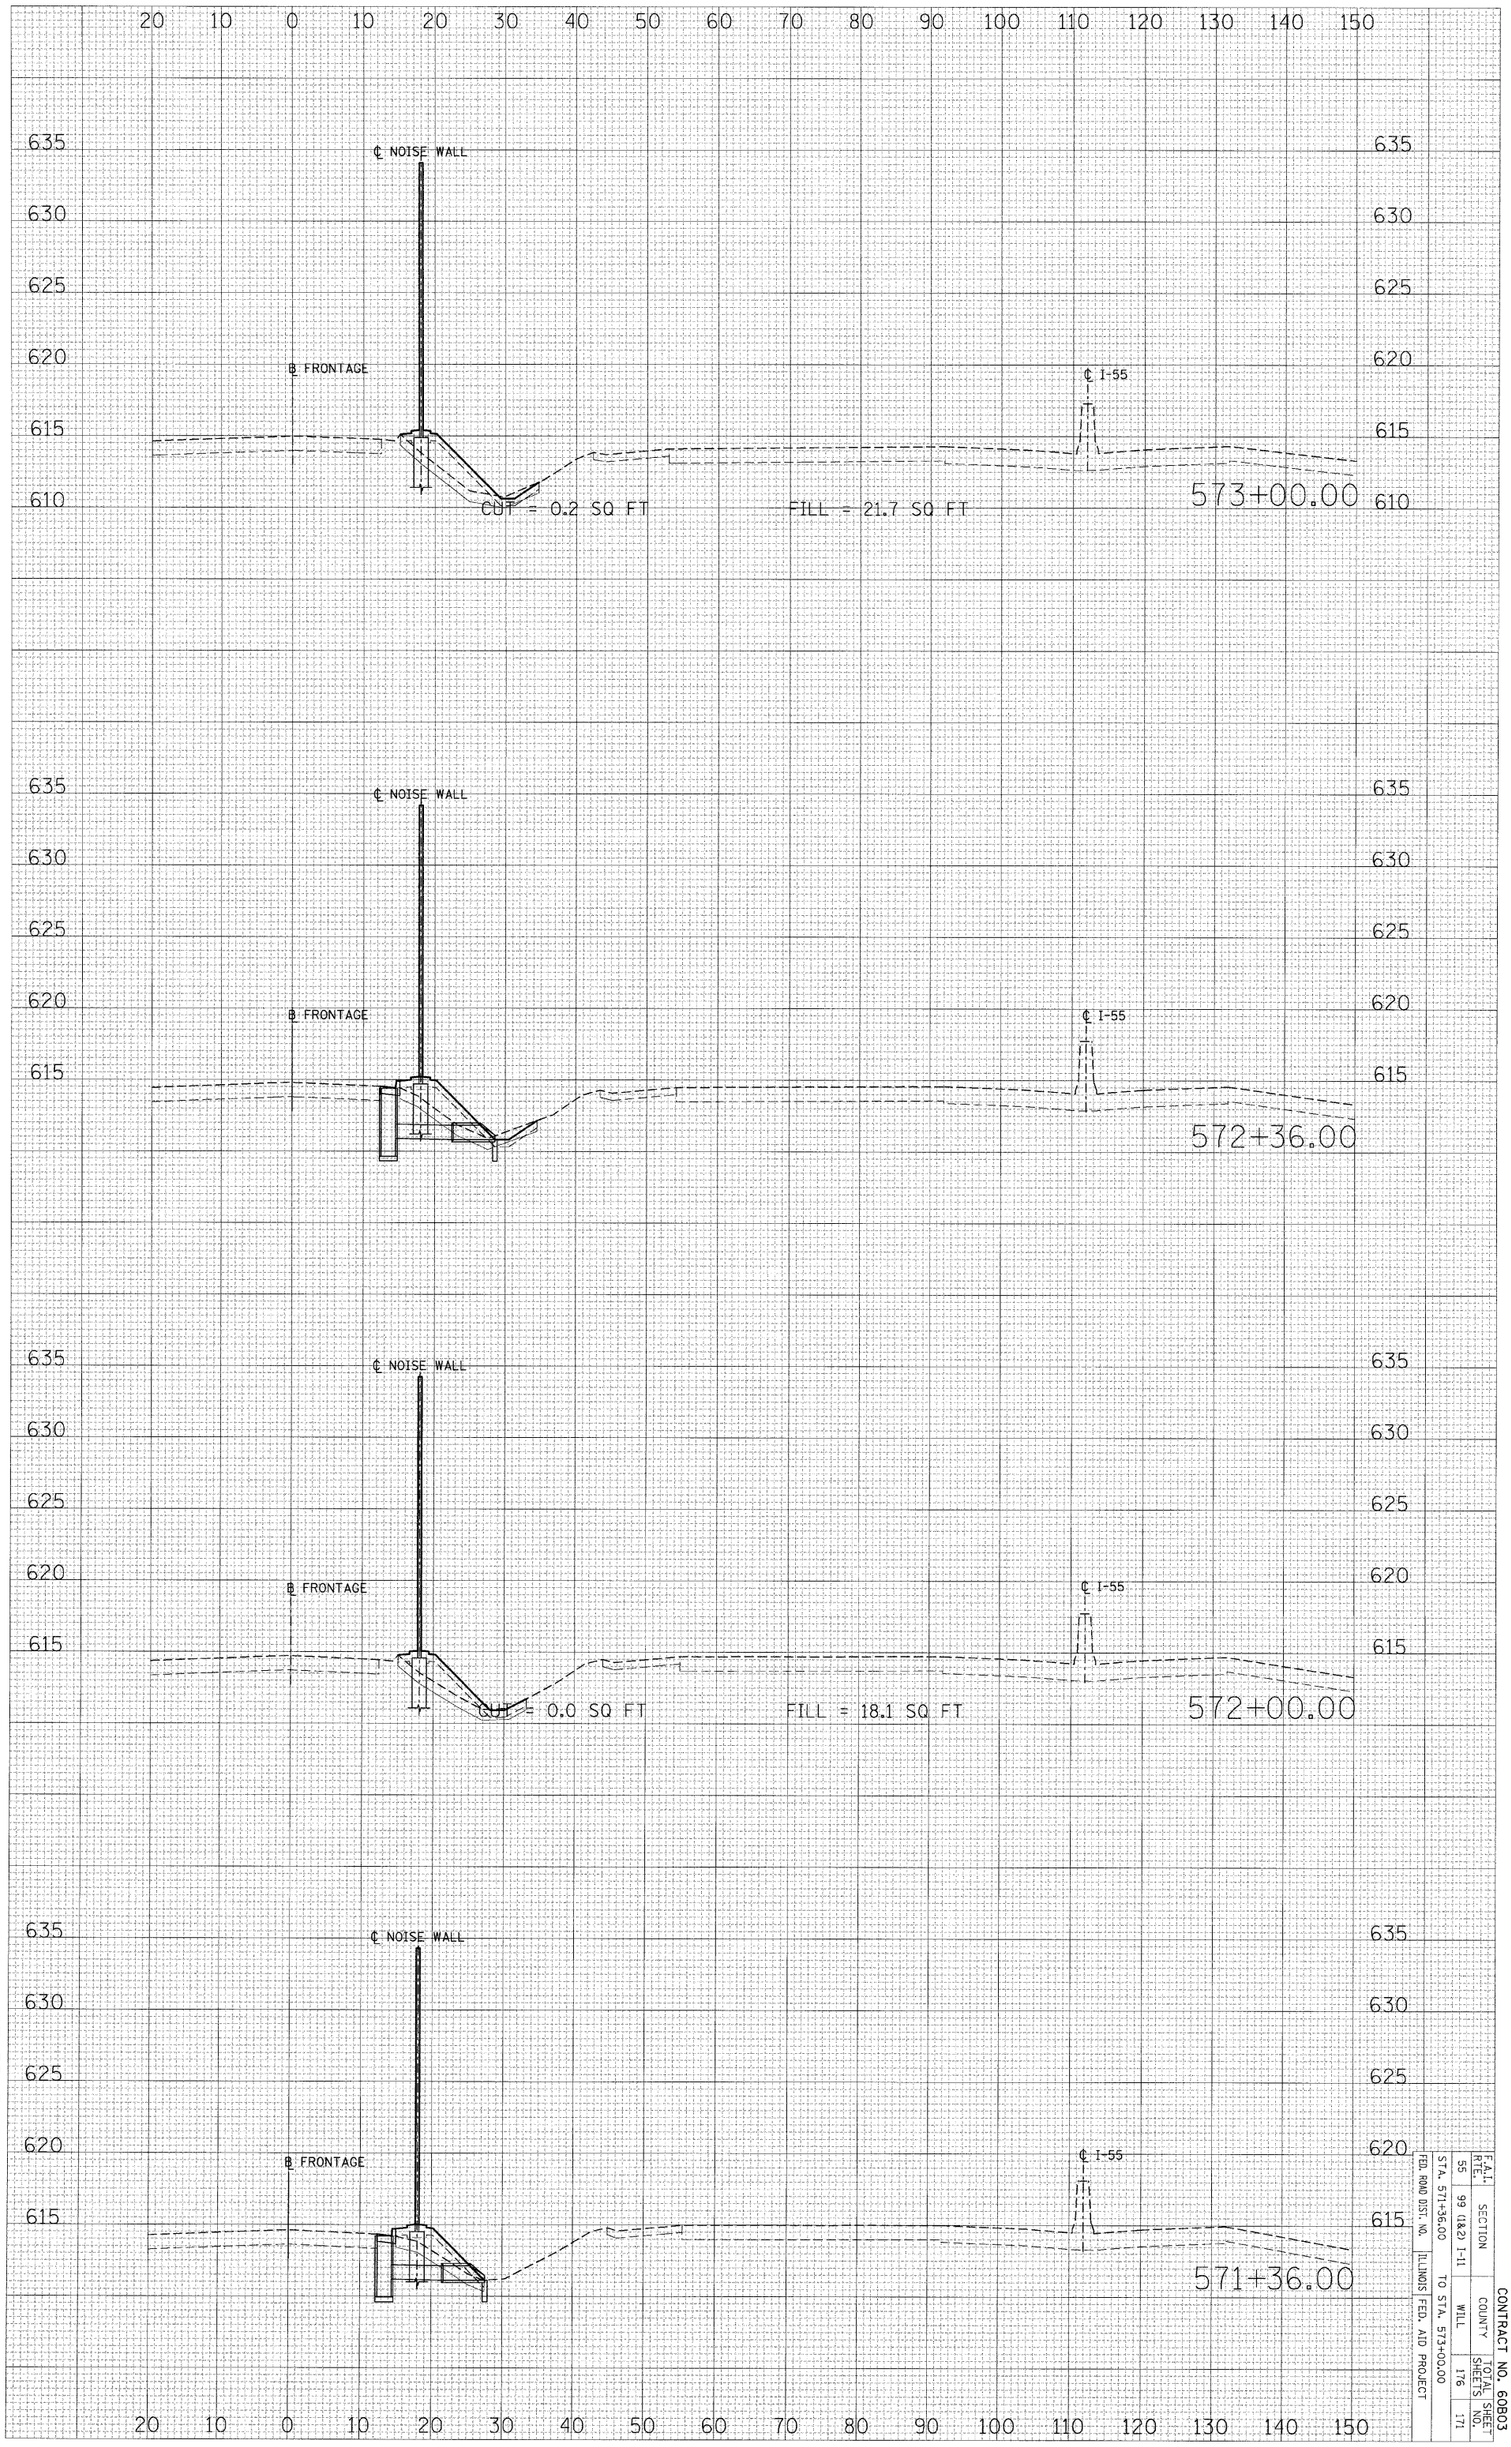

FRONTAGE RD 5 / NOISE ABATEMENT WALL 5

F.A.I. RTE.	SECTION
55	99 (1&2) I-1L

STA. 571+36.00 TO STA. 573+00.00

FED. ROAD DIST. NO. | ILLINOIS FED. AID PROJECT

COUNTY: WILL
TOTAL SHEETS: 176
SHEET NO.: 171

CONTRACT NO. 60803