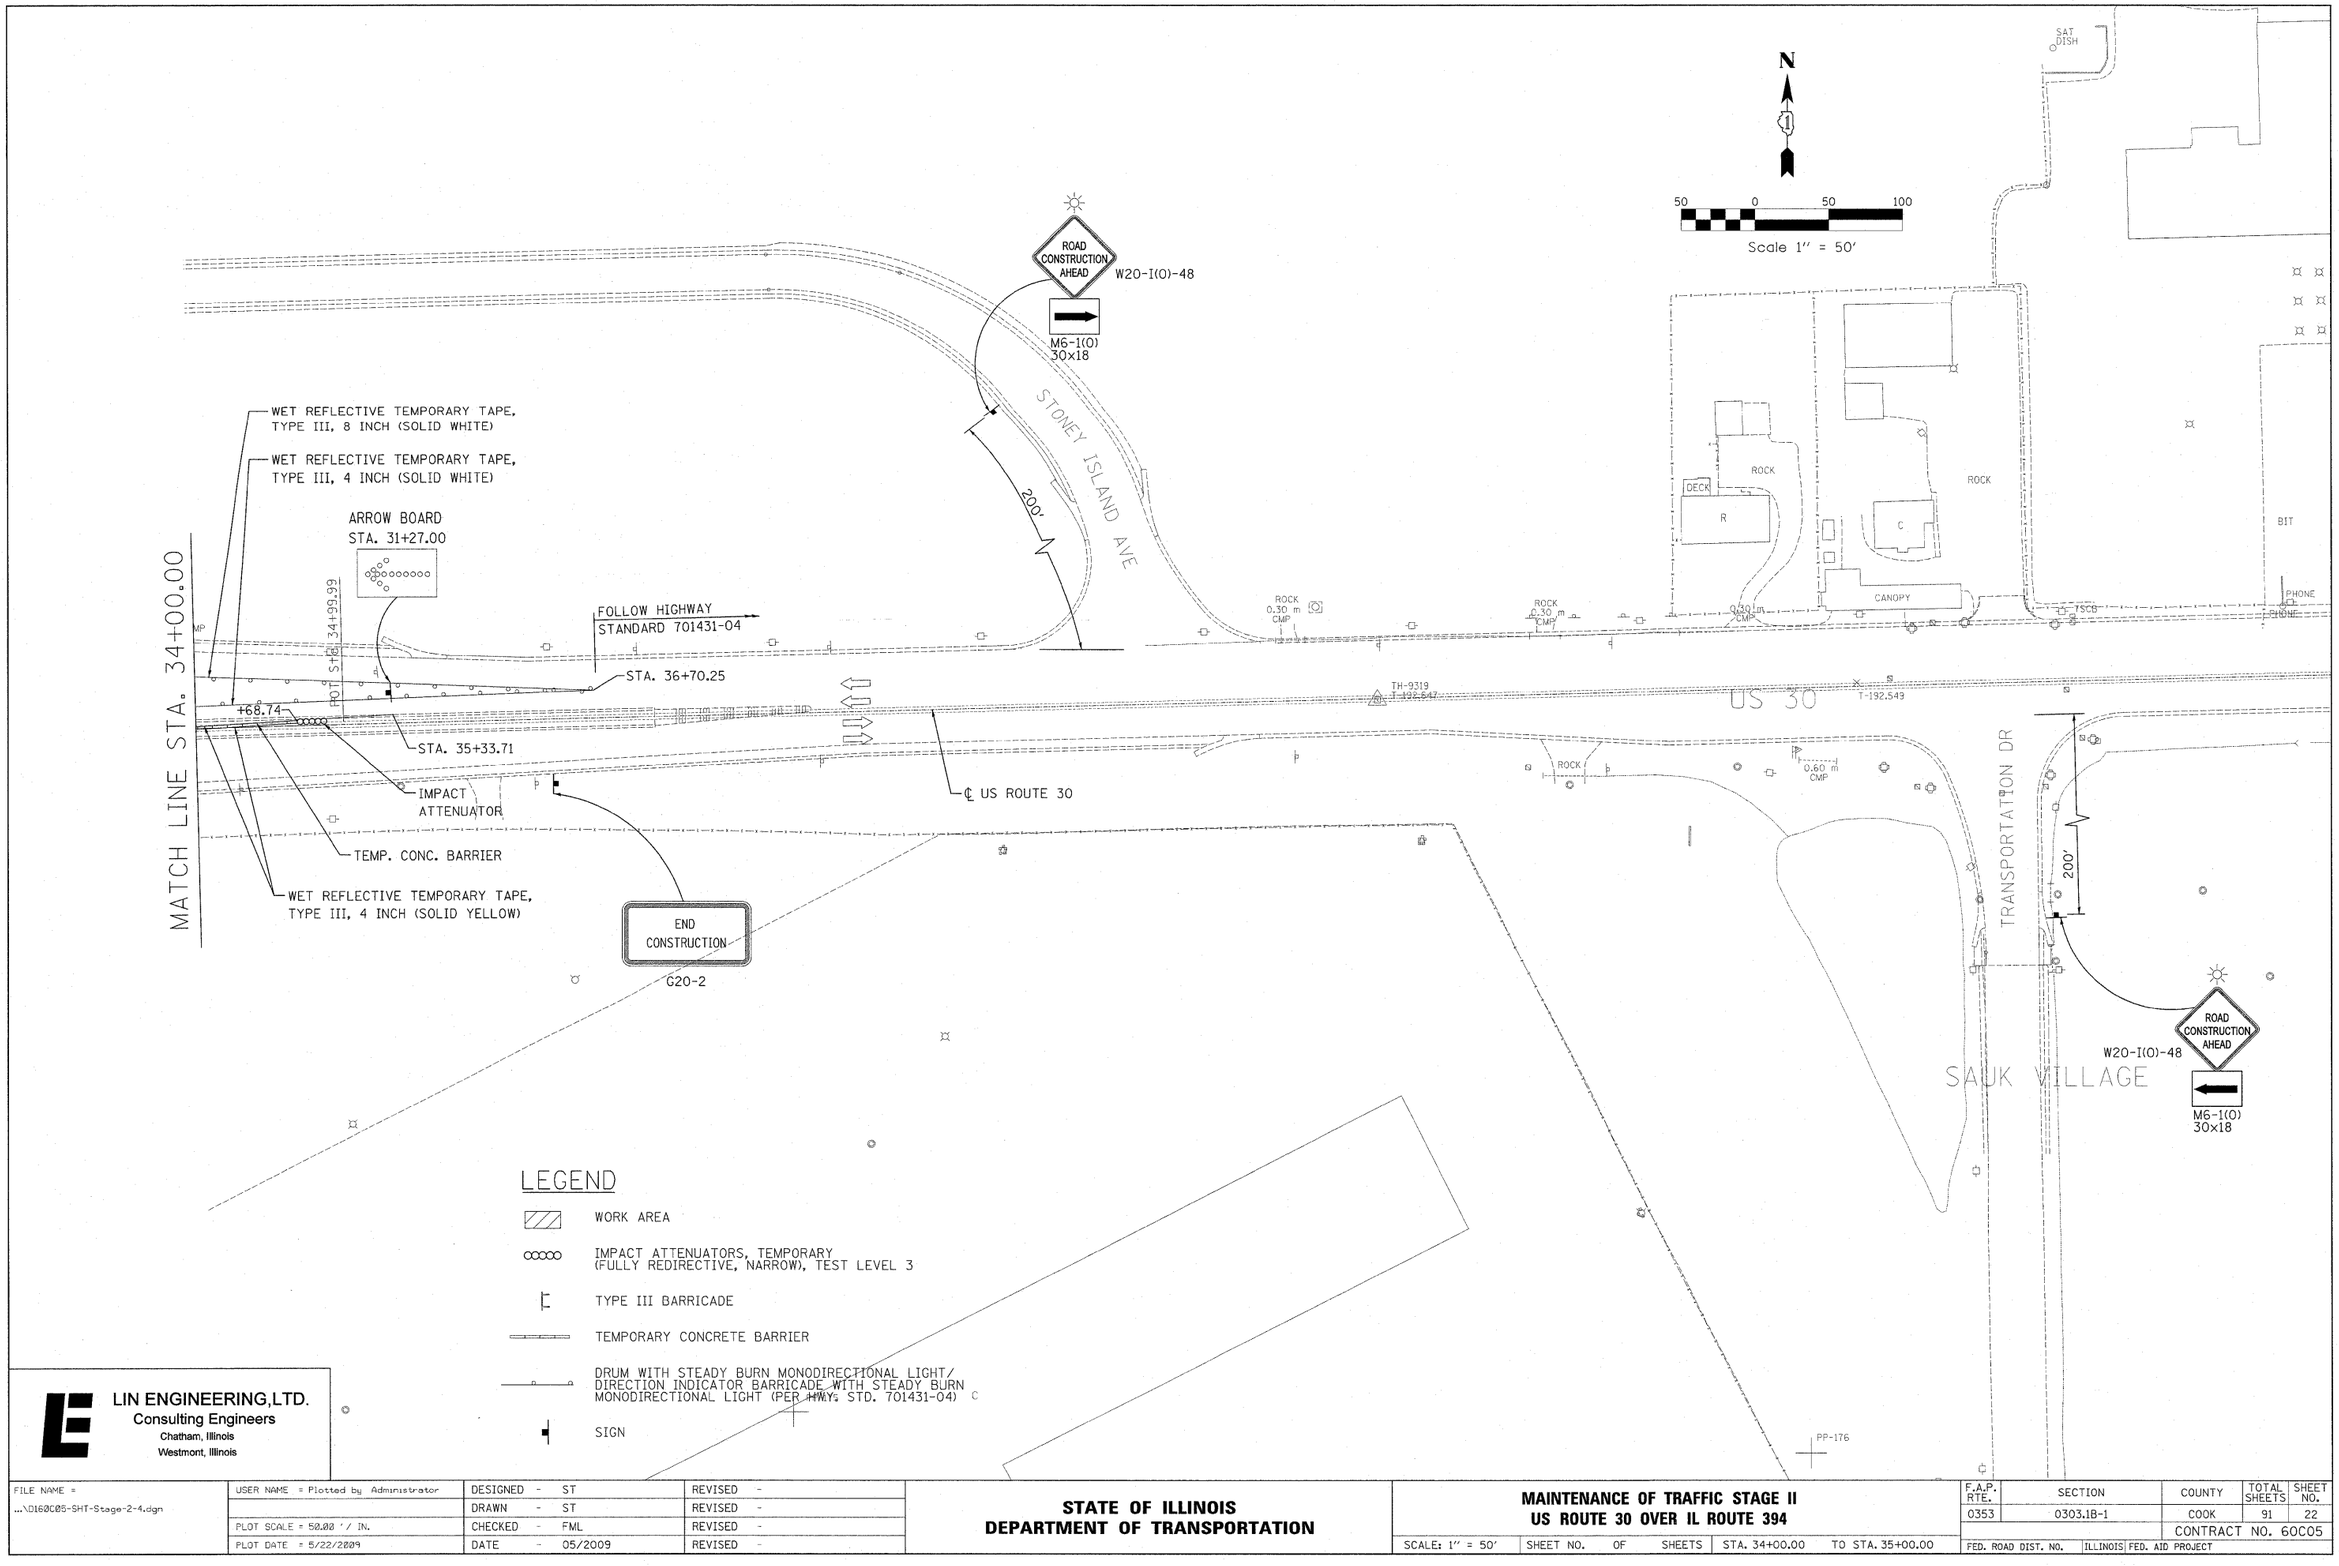

LEGEND

- WORK AREA
- IMPACT ATTENUATORS, TEMPORARY (FULLY REDIRECTIVE, NARROW), TEST LEVEL 3
- TYPE III BARRICADE
- TEMPORARY CONCRETE BARRIER
- DRUM WITH STEADY BURN MONODIRECTIONAL LIGHT/ DIRECTION INDICATOR BARRICADE WITH STEADY BURN MONODIRECTIONAL LIGHT (PER HWY. STD. 701431-04)
- SIGN

LIN ENGINEERING,LTD.
Consulting Engineers
Chatham, Illinois
Westmont, Illinois

FILE NAME = ...\D160C05-SHT-Stage-2-4.dgn	USER NAME = Plotted by Administrator	DESIGNED - ST	REVISED -
		DRAWN - ST	REVISED -
	PLOT SCALE = 50.00 ' / IN.	CHECKED - FML	REVISED -
	PLOT DATE = 5/22/2009	DATE - 05/2009	REVISED -

STATE OF ILLINOIS
DEPARTMENT OF TRANSPORTATION

MAINTENANCE OF TRAFFIC STAGE II
US ROUTE 30 OVER IL ROUTE 394

SCALE: 1" = 50' | SHEET NO. OF SHEETS | STA. 34+00.00 TO STA. 35+00.00

F.A.P. RTE.	SECTION	COUNTY	TOTAL SHEETS	SHEET NO.
0353	0303.1B-1	COOK	91	22
		CONTRACT NO. 60C05		
FED. ROAD DIST. NO.	ILLINOIS	FED. AID PROJECT		