ROUTE	SECTION	COUNTY	TOTAL SHEETS	SHEET NUMBER
VARIOUS	2008-053 BP	VARIOUS	54	26

CONTRACT NO. 60F04

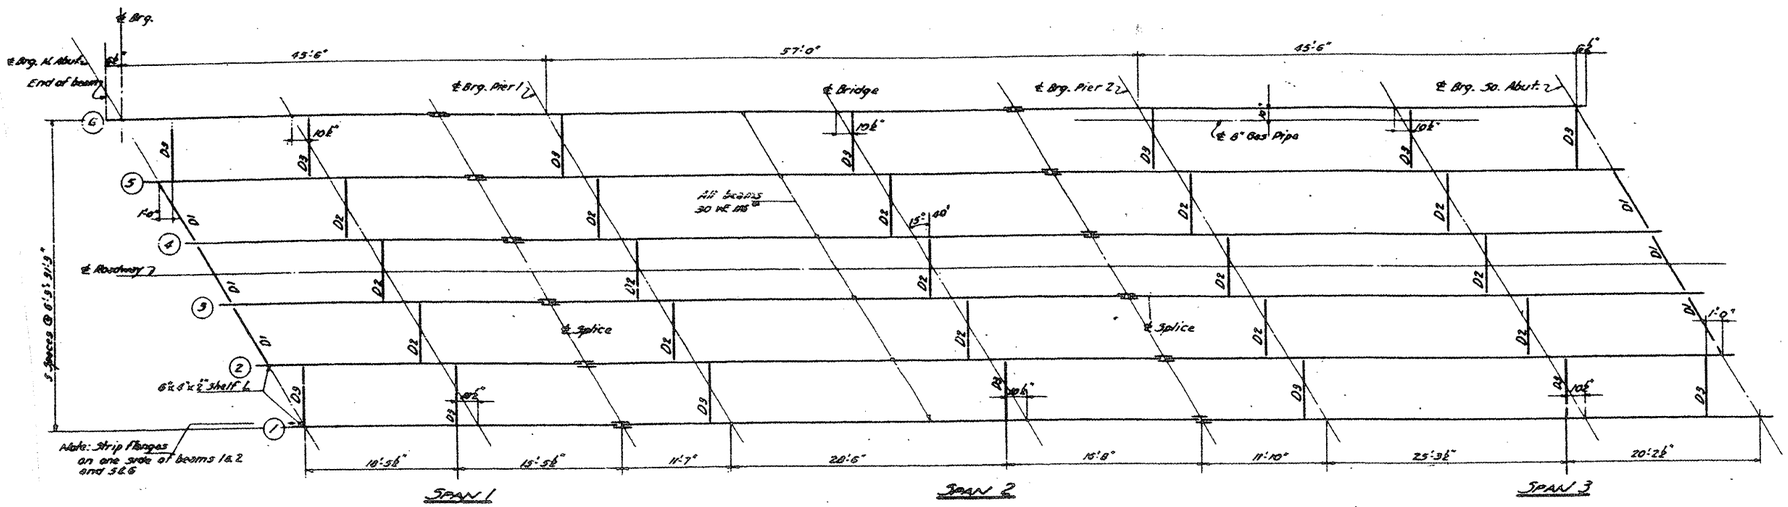

PLAN OF STRUCTURAL STEEL

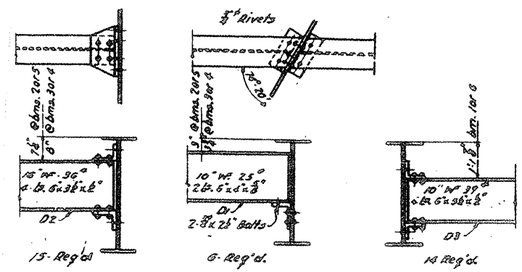

DIAPHRAGM DETAILS

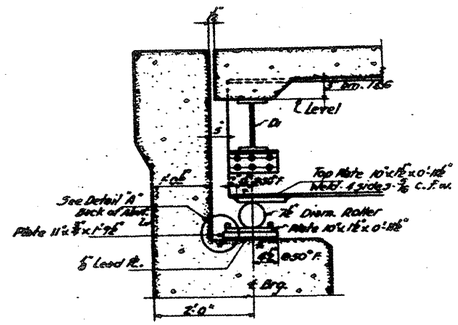

SECTION AT ABUTMENT
Typical and at interior beams

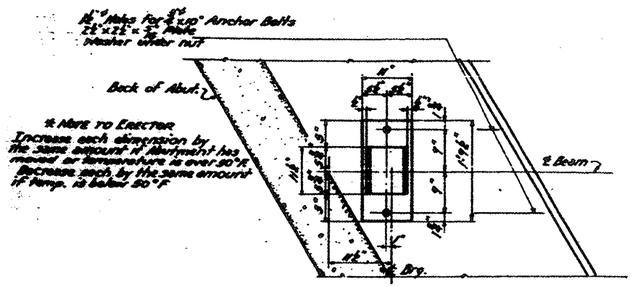

PLAN

SHEET 2 OF 2

LOCATION NO. 4

EXIST. BRIDGE PLANS
IL 131 OVER EJ&E RR
SN 049-0012