F.A.I. RTE.	SECTION	COUNTY	TOTAL SHEETS	SHEET NO.
90/94	1717 I-6	COOK	60	43
STA. 2265+32.63	TO STA. 2287+21.27			
FED. ROAD DIST. NO.	ILLINOIS	FED. AID PROJECT		

62973

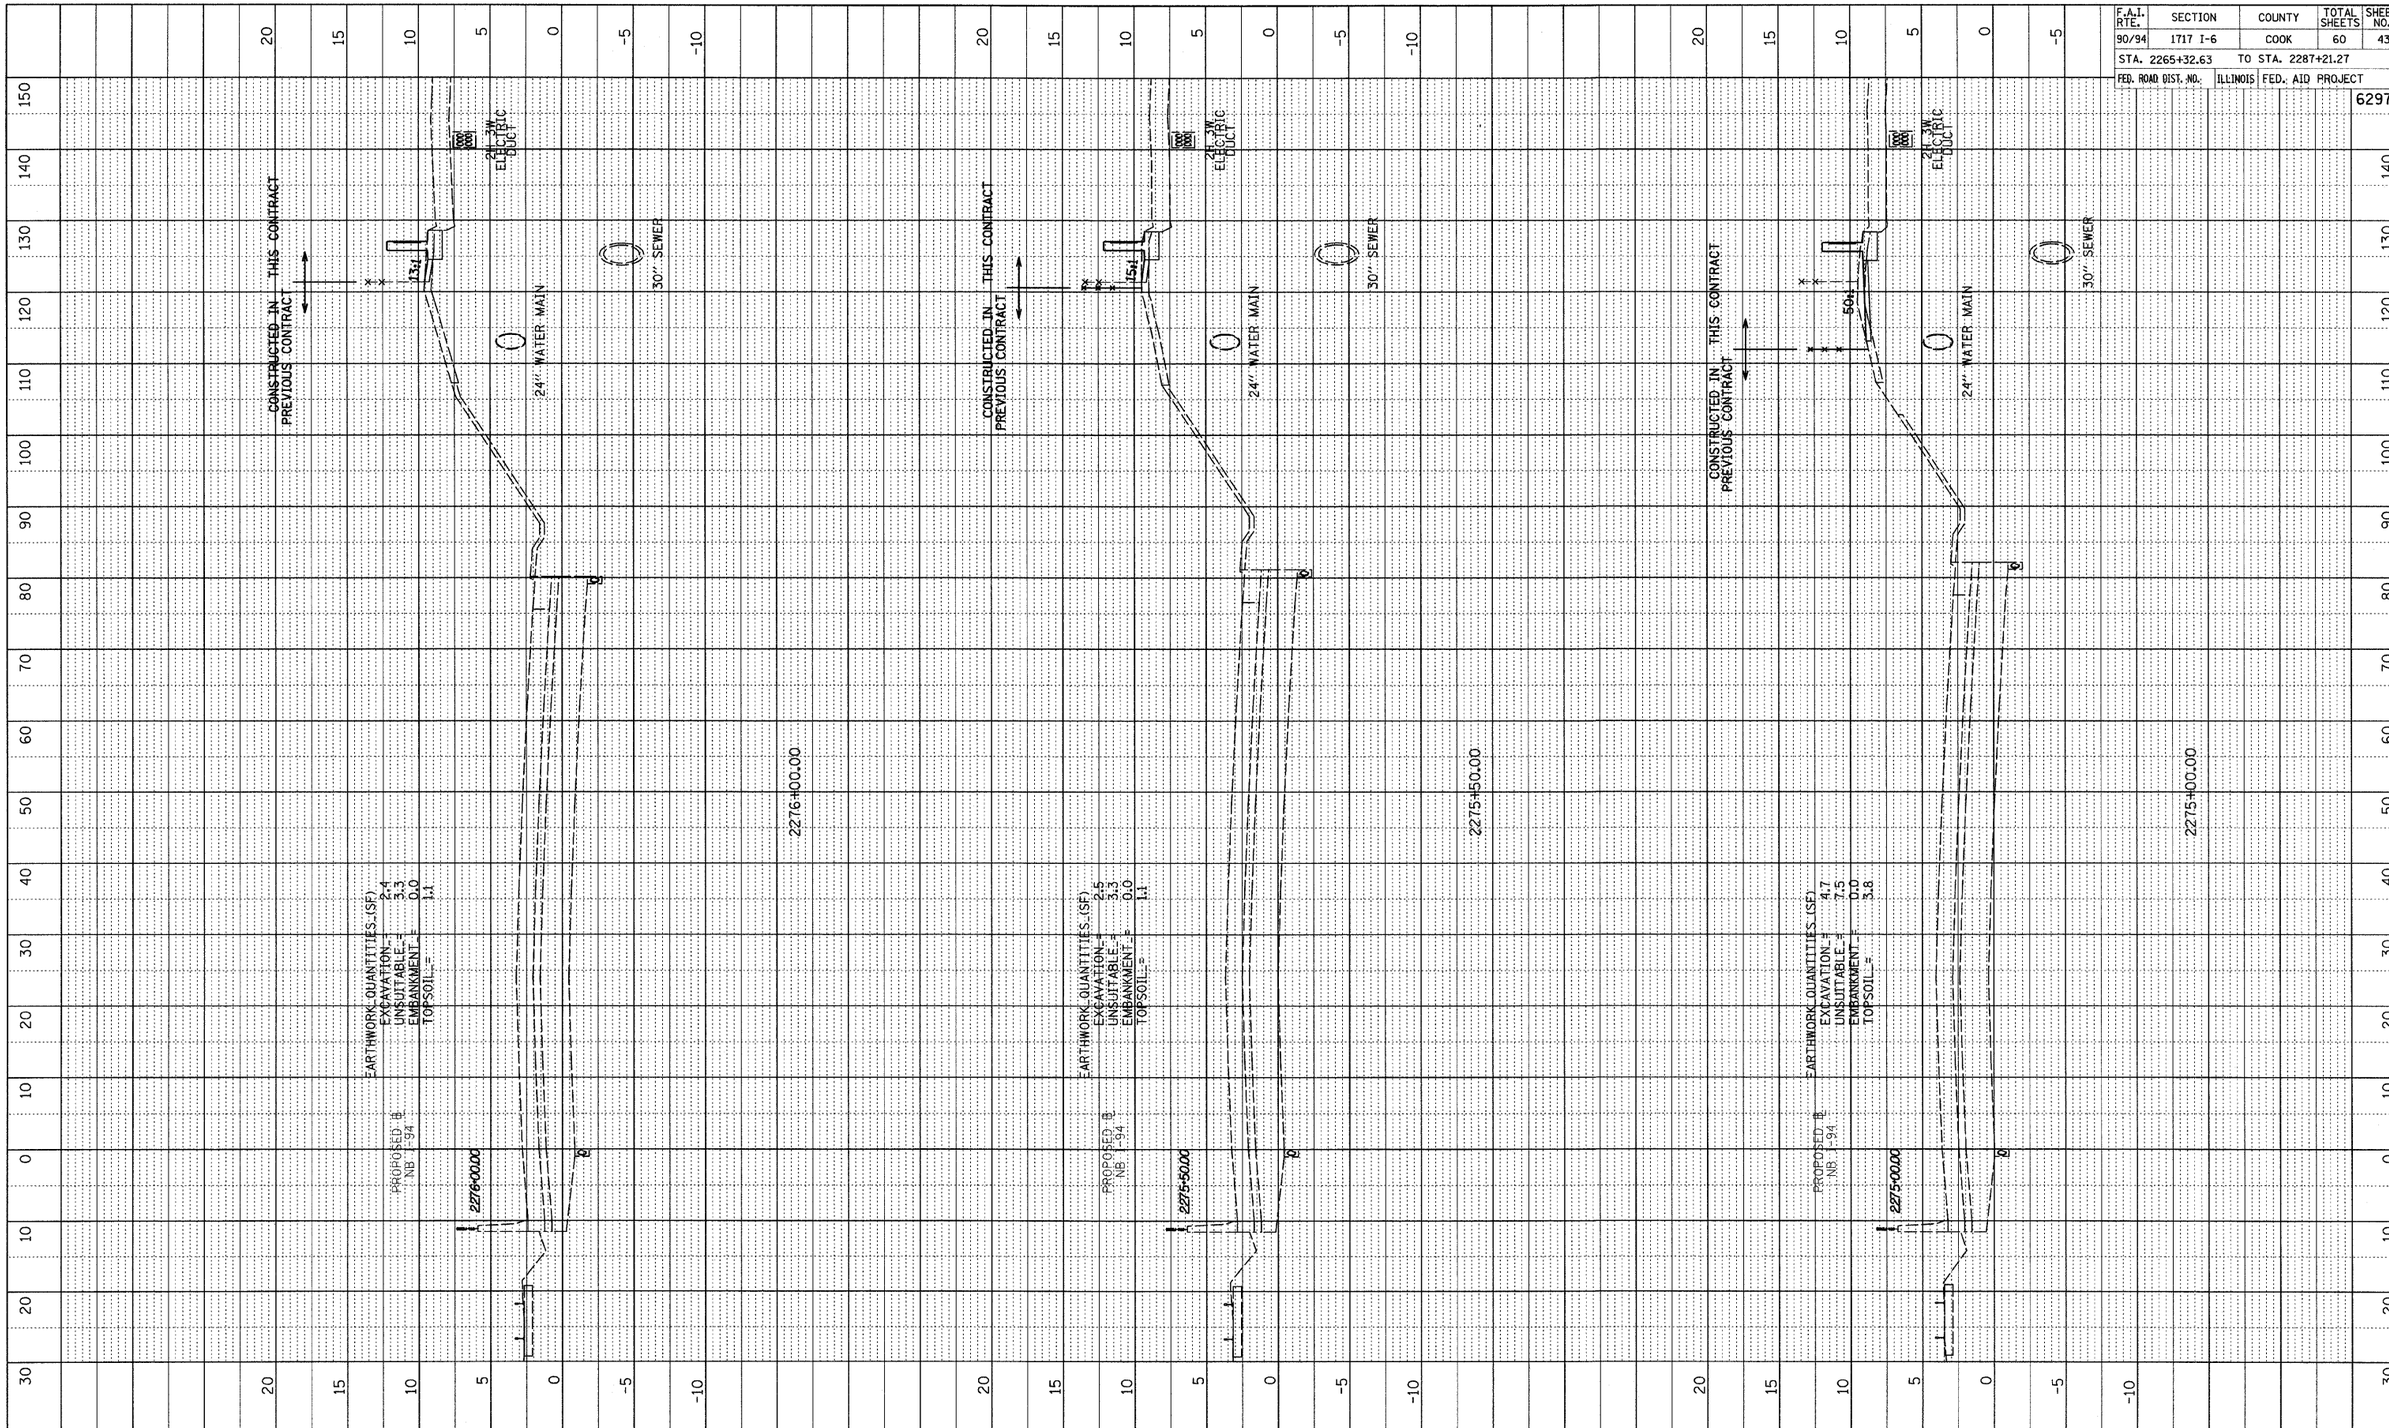

PROFILE		BY	DATE
NOTE BOOK NO.	SURVEYED		
	PLOTTED		
	GRADES CHECKED		
	B.M. NOTED		
	STRUCTURE NOTAT'NS CHKD		

TY·LIN INTERNATIONAL

10' 0 10' 20' HORIZONTAL SCALE

5' 0 5' 10' VERTICAL SCALE

NB I-94 (DAN RYAN EXPRESSWAY)
STA. 2275+00 TO STA. 2276+00

p:\02373\road\c25d\gpk25dxssh87b.dgn